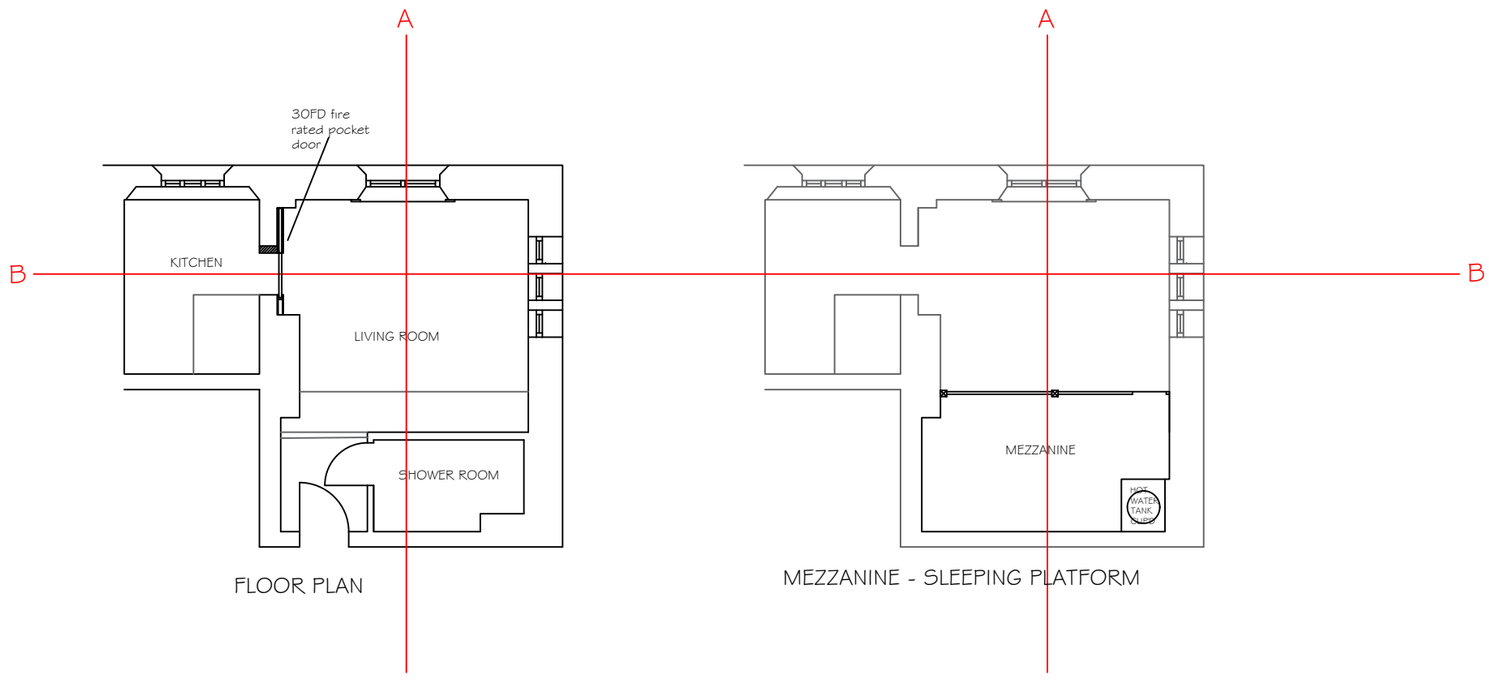

FLOOR PLAN

MEZZANINE - SLEEPING PLATFORM

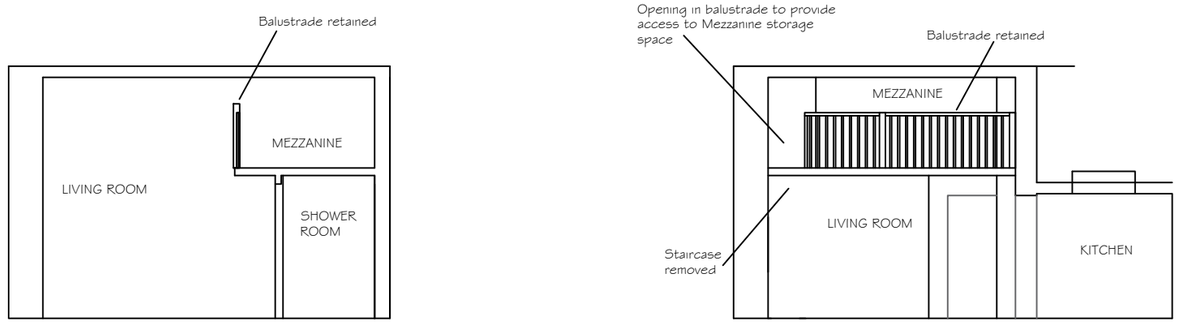

SECTION A-A

SECTION B-B

PROPOSED @ 1:100 A3

NORTH

NOTES

This drawing is copyright and shall not be reproduced nor used for any other purpose without written permission of the authors.

0 1 2 3

1:100 A3

Rev	Date	Description

PLANNING & DEVELOPMENT

BREE PRENTON PROPERTY CONSULTANTS

Client: Mr A Levey

Project:

Flat 4, Shoreham Court,
The Close
Shoreham By Sea,
BN43 5AR

Drawing Title:

Proposed Floor Plans & Sections
Post development

Scale:	Drawn By:	Date:
1:100 A3	CJP	13/06/25

Drawing Id:

Job: 11025 Dwg No: 005 * Rev: