


SCALE 1:50

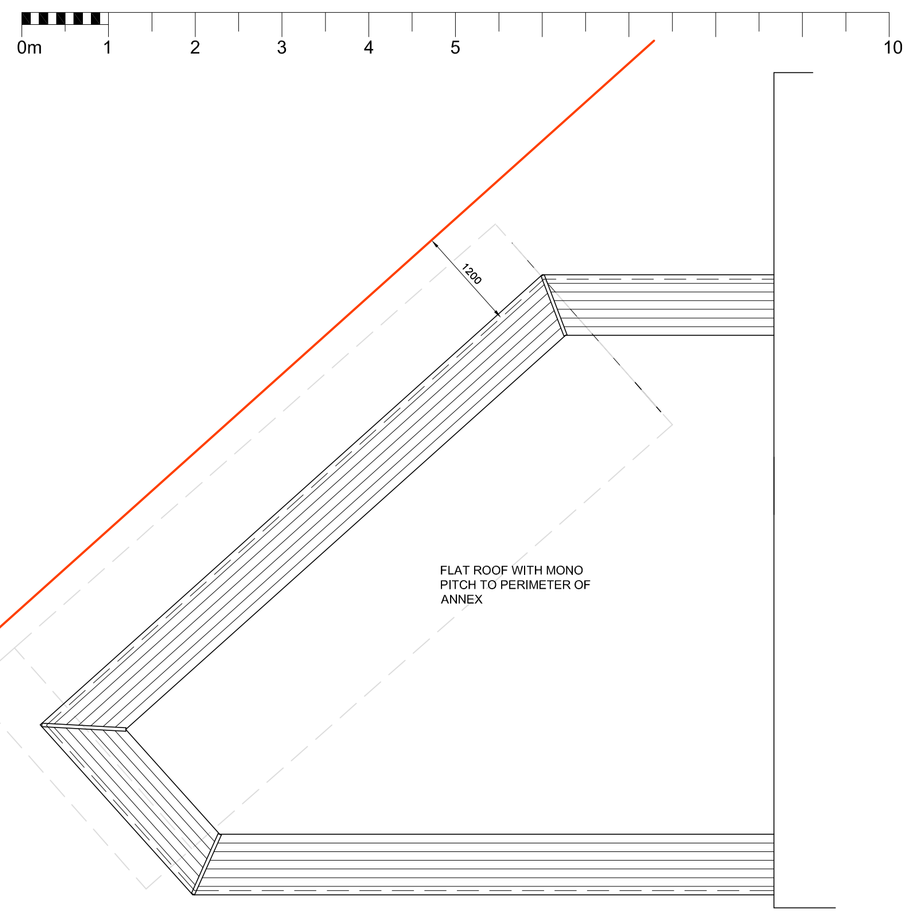

PROPOSED FLAT ROOF PLAN

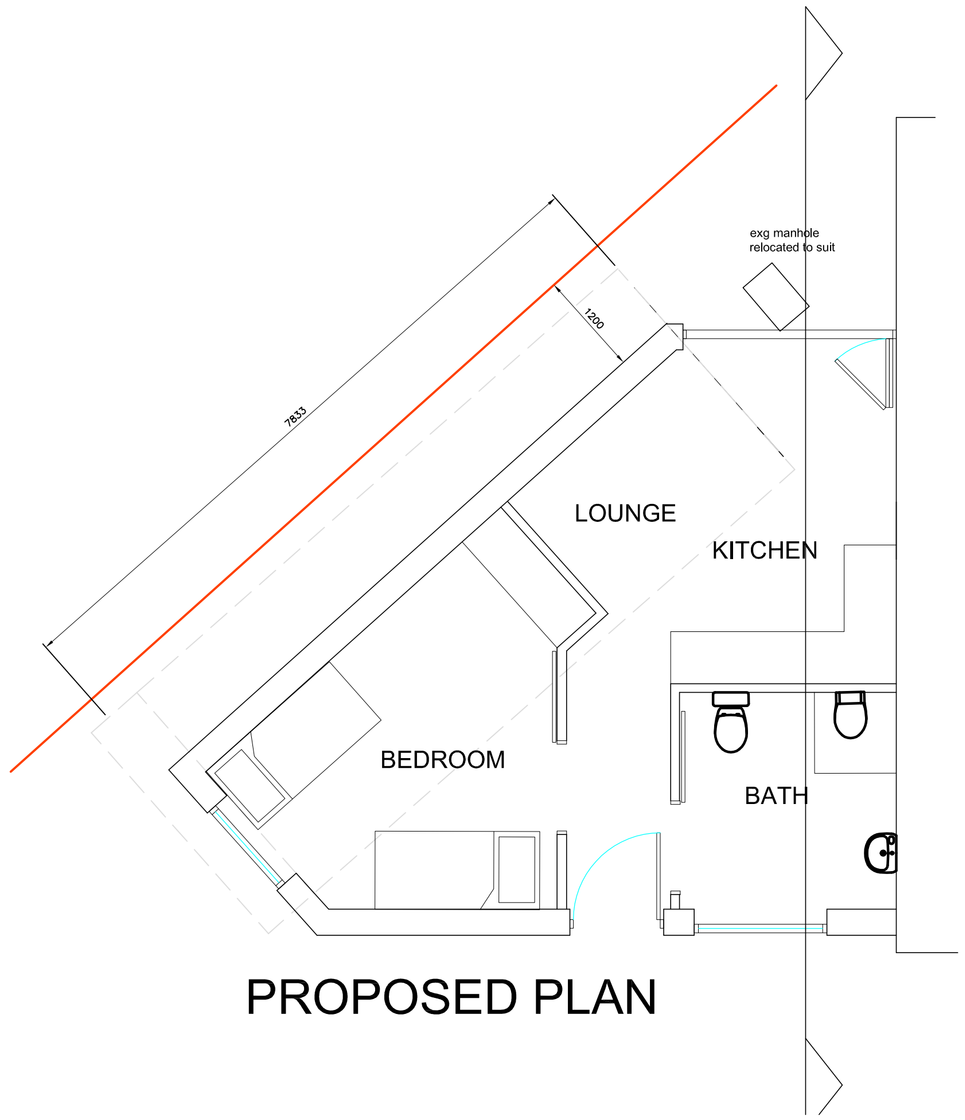


PROPOSED PLAN

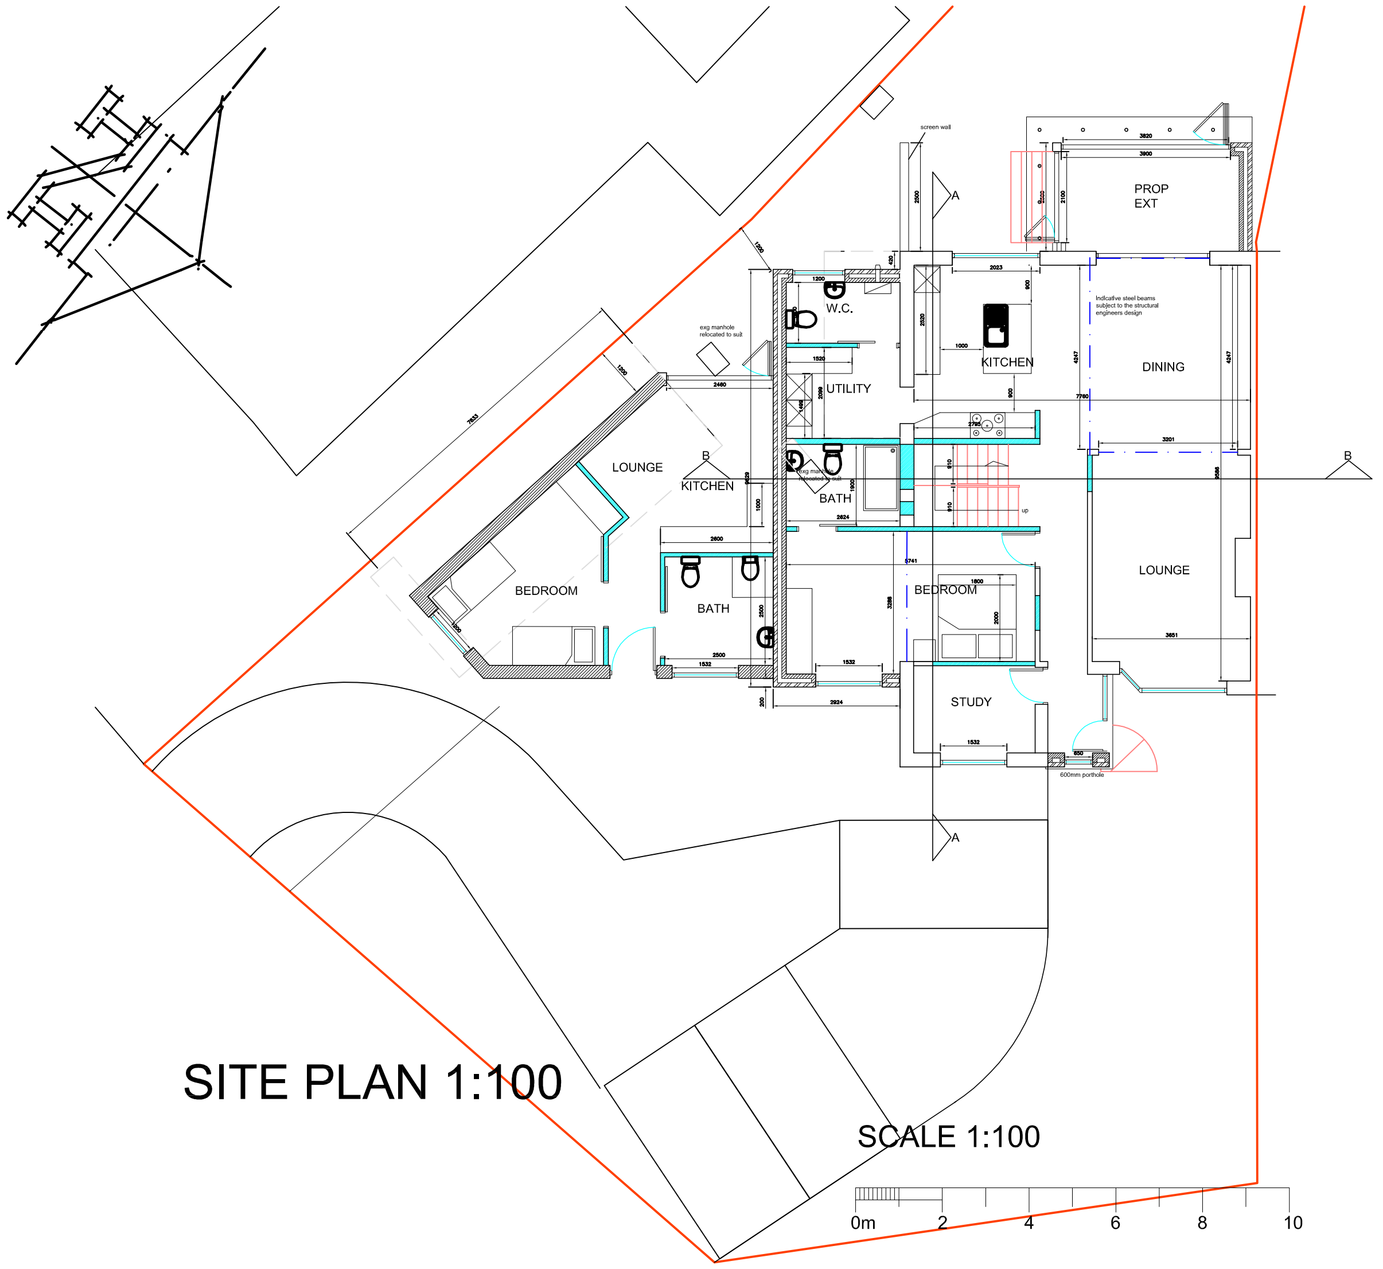


SITE PLAN 1:100


SCALE 1:100

0m 2 4 6 8 10

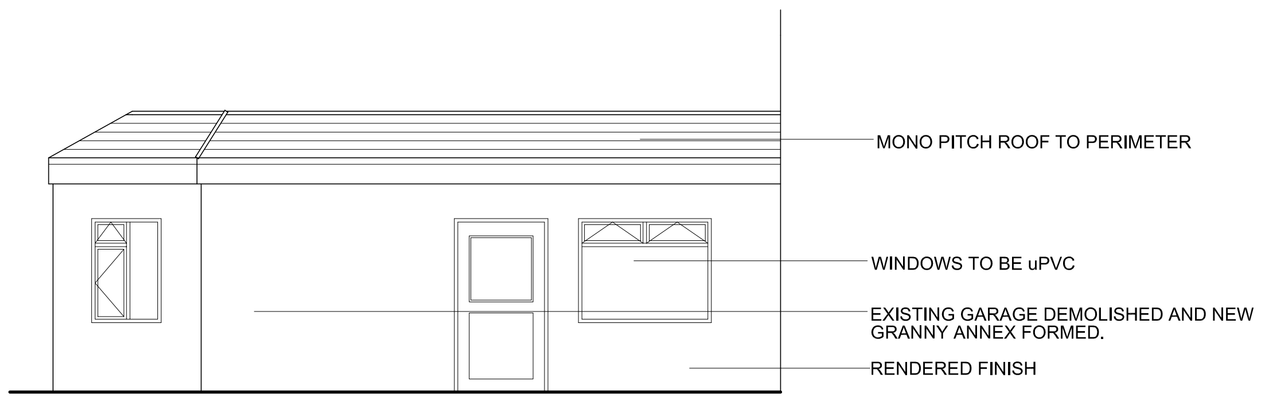


FRONT ELEVATION

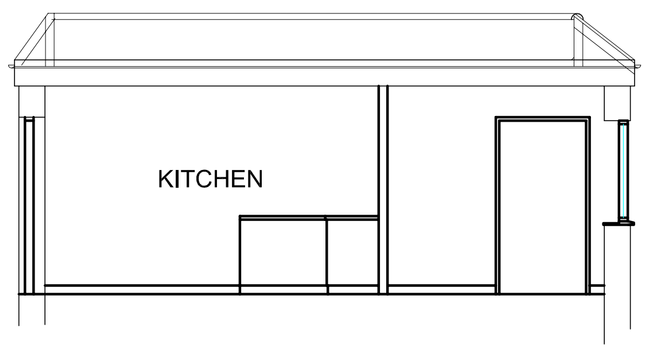

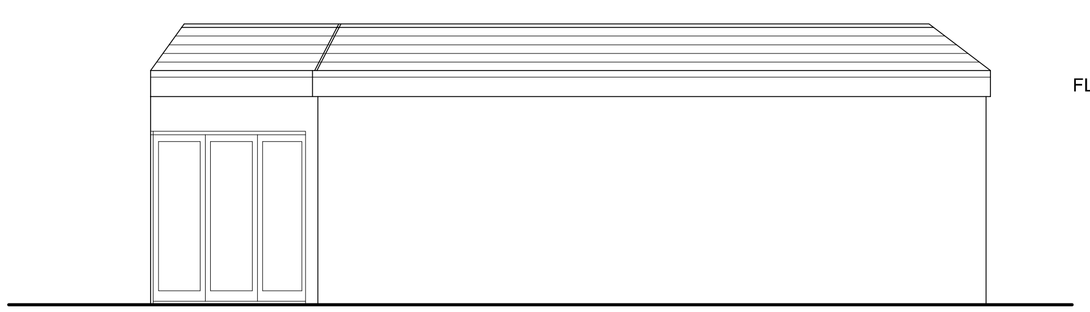

SIDE ELEVATION

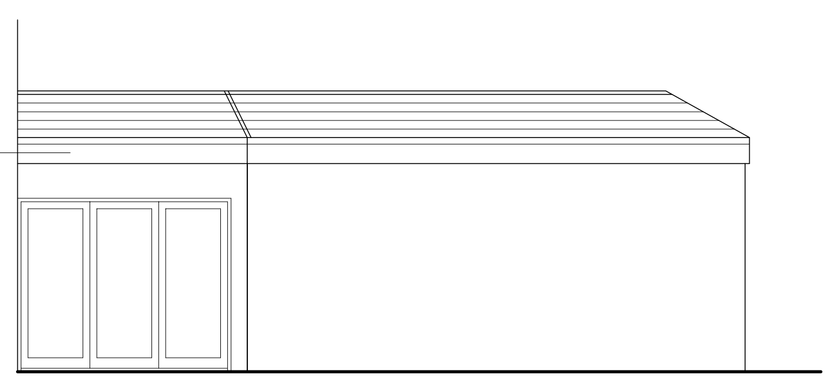

REAR ELEVATION

REVISION

A REVISED PLANNING DRAWINGS	04.11.21
B MONO PITCH ADDED TO ANNEX	20.11.21

© THE CONTENTS OF THIS DRAWING REMAIN THE SOLE PROPERTY OF WELLSFIELD ASSOCIATES AND MUST NOT BE COPIED OR REPRODUCED WITHOUT PRIOR PERMISSION.

FULL SURVEY NOT CARRIED OUT, DRAWING PRODUCED USING INFORMATION SUPPLIED BY THE CLIENT

Wellsfield Associates

York House
Westview Drive
Rayleigh, Essex.
SS6 7AU
Mob No 07766 221958
.
chris@wellsfieldassociates.co.uk

project

71 UPPER KINGSTON LANE
SHOREHAM
WEST SUSSEX
BN43 6TG

PROPOSED ANNEX

date	JUN 21
drawn	C.J.J.
scale	1:50, 100 @A1
drg no.	3635.04b