This drawing is the copyright of Harding Neill & Watson, Architects.
All dimensions must be verified on site prior to construction.
Do not scale this drawing except for Planning Application purposes.
Ordnance Survey Licence No. AR376302

Rev	Amendments	By	Chkd	Date


WSDHAC

existing 2 storey office accommodation

obscured concrete panel system behind

new windows openings at ground floor level powder coated alluminium to match existing

clay tile rainscreen cladding facade on latice framework support structure

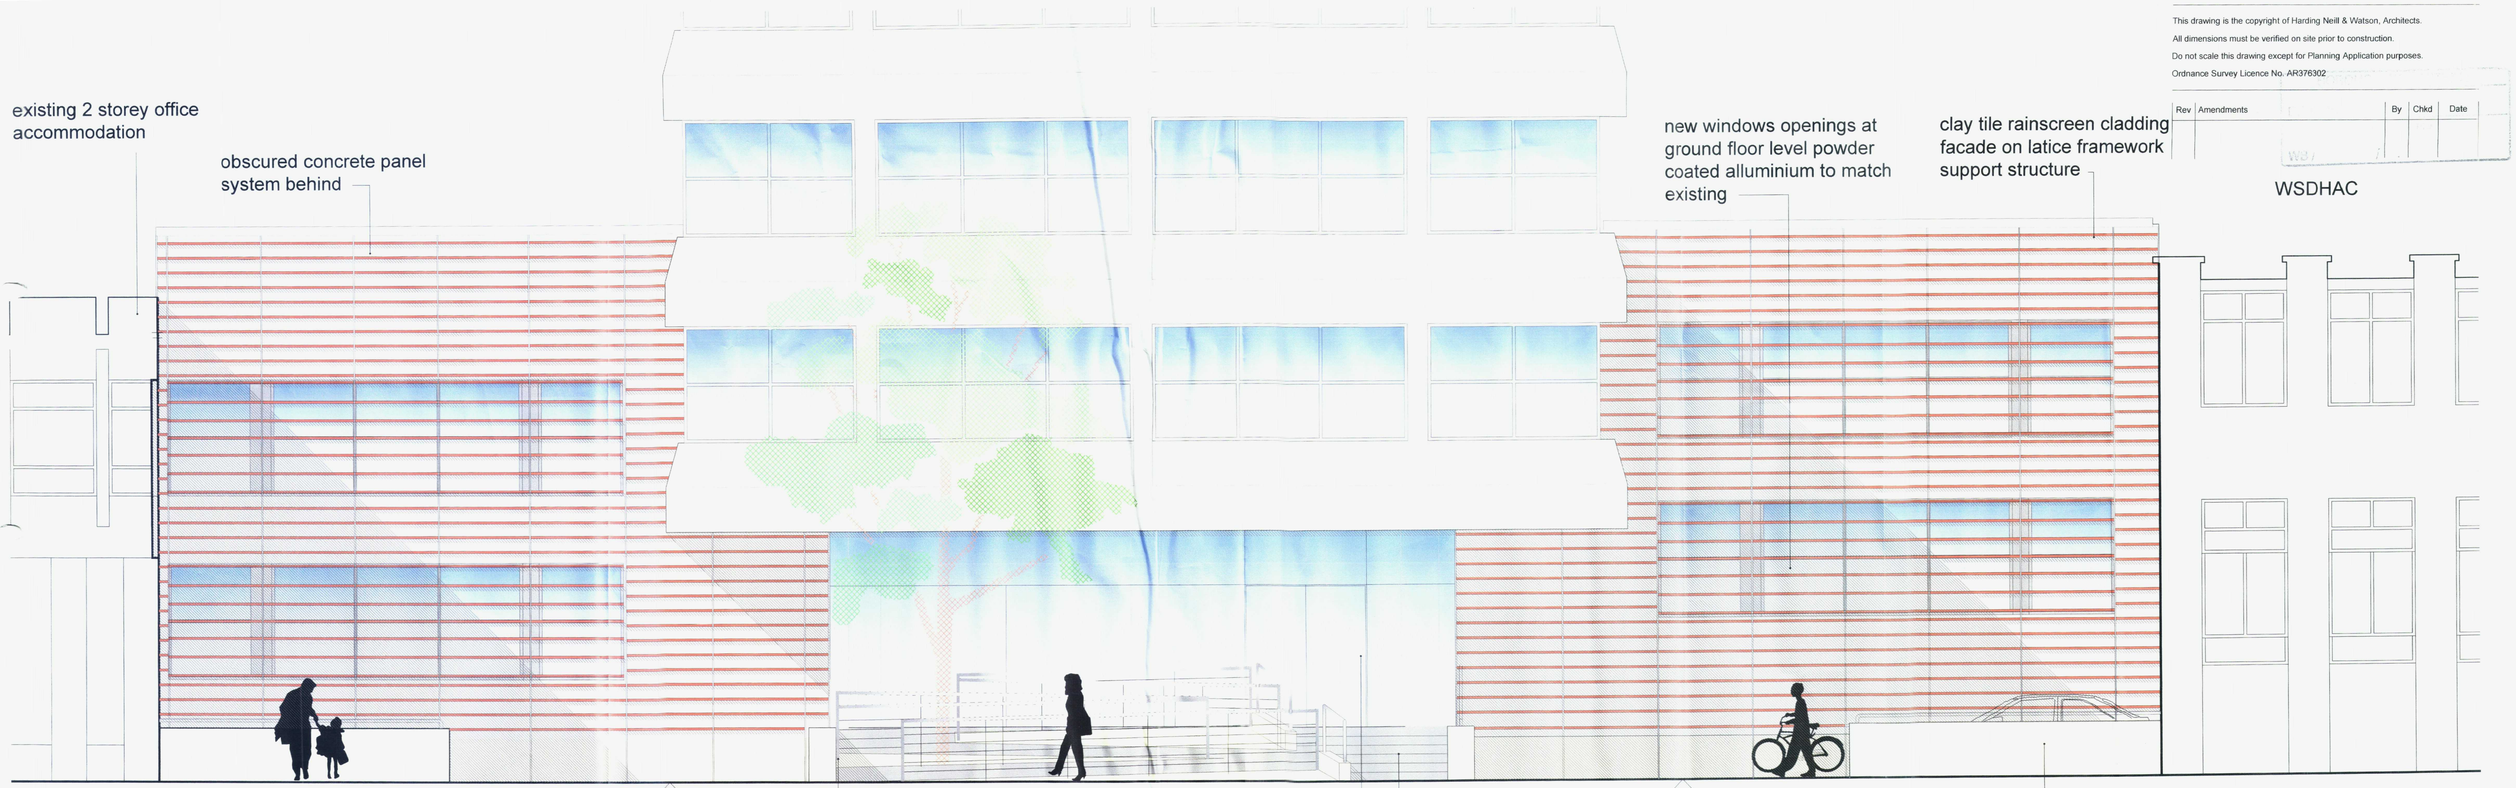

cross over access

brushed stainless steel handrails & ballusters

planar curtain walling system incorperating horizontal glazed sliding doors

conservation kerb setts & block paviours

cross over access

rendered masonry plinth wall to parking courts 600mm high

west elevation as proposed



new windows openings at ground floor level powder coated alluminium to match existing

new block paviours to east elevation

concrete panel system to match existing

east elevation as proposed

ARCHITECTS HNW

HNW Architects, 11 West Pallant, Chichester, West Sussex, PO19 1TB
Tel: 01243 533300 Fax: 01243 533311 E-mail: hnw@hnw.co.uk www.hnw.co.uk

Project
PROPOSED ENTRANCE ALTERATIONS
FORMER LLOYDS TSB REGISTRARS
THE CAUSEWAY, DURRINGTON

Drawing Title
ELEVATIONS AS PROPOSED

COUNCIL
2 5 FEB 2008
SENT GRANTED
SUBJECT TO CONDITIONS

Drawing Status
PLANNING

Scale	Drawn By	Date
1/100@A1	JW	NOV 07
Checked By	Date	
AC	NOV 07	

FS 45237

Project No.	Drawing No.	Revision
07019	P008	

Harding Neill & Watson Limited - Registered No. 3589904