

This drawing is the copyright of Harding Neill & Watson, Architects.
All dimensions must be verified on site prior to construction.
Do not scale this drawing except for Planning Application purposes.
Ordnance Survey Licence No. AR376302

Rev	Amendments	By	Chkd	Date


existing cross section looking South

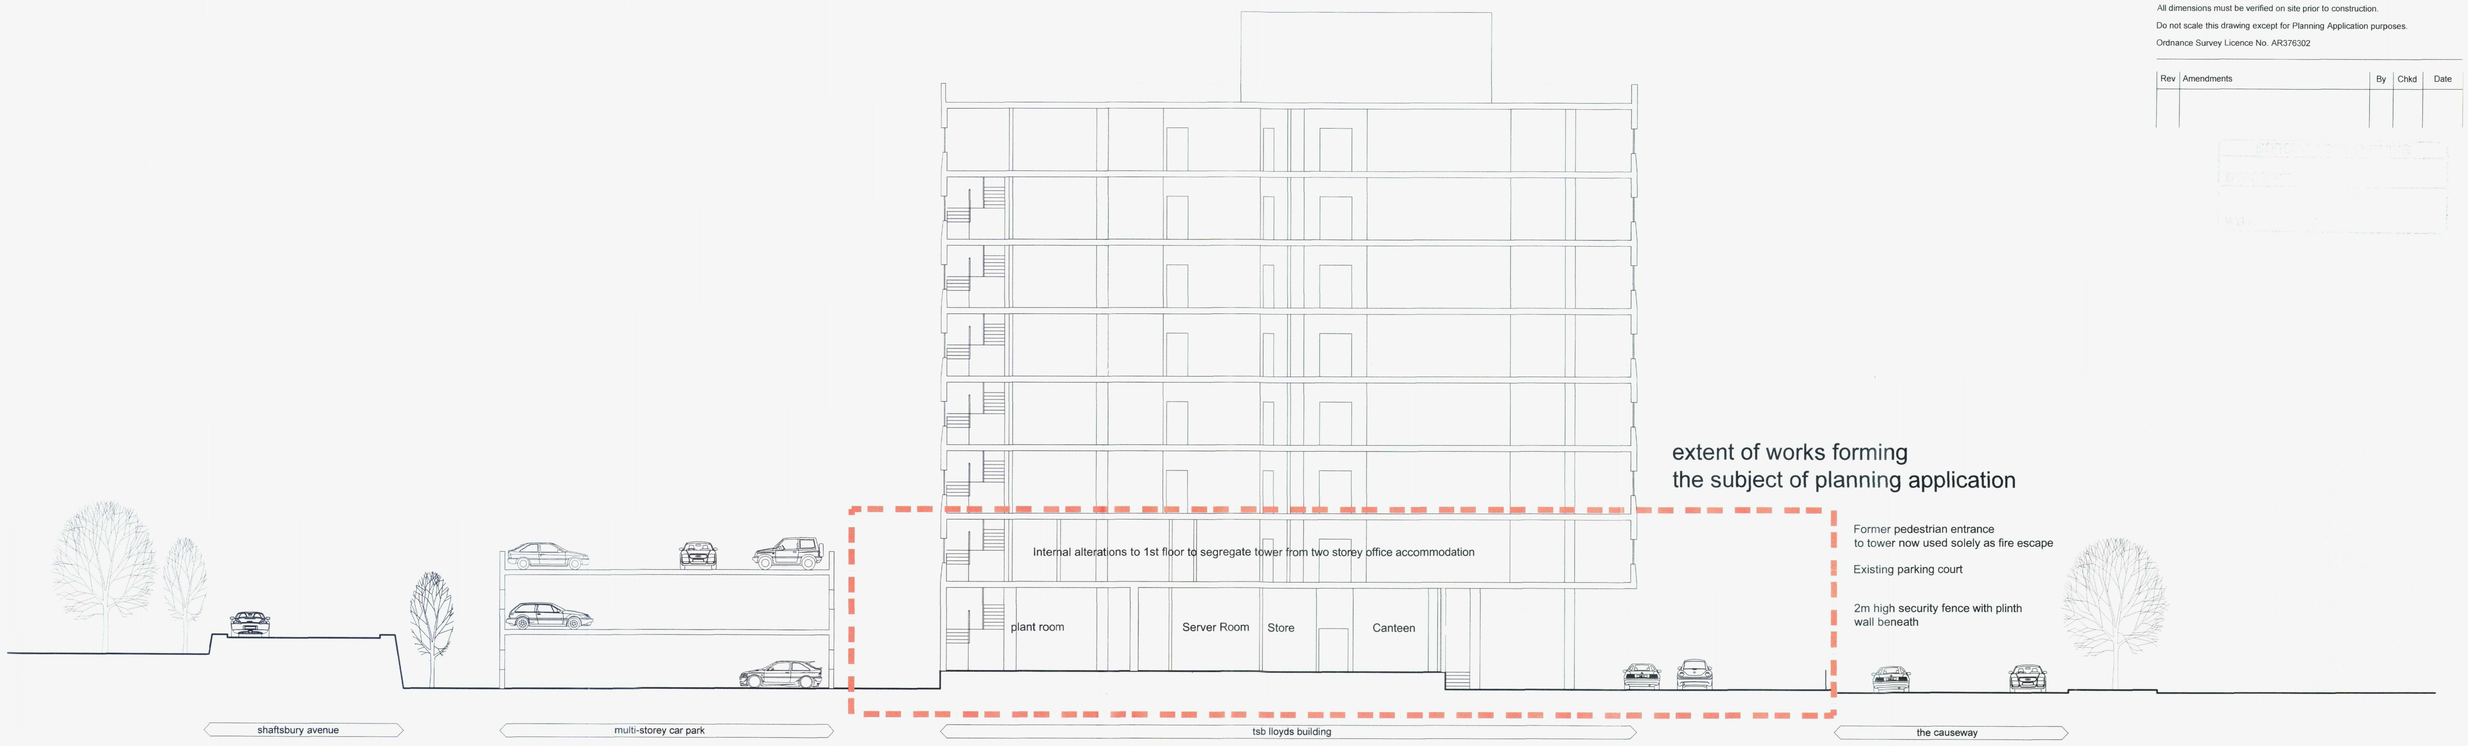

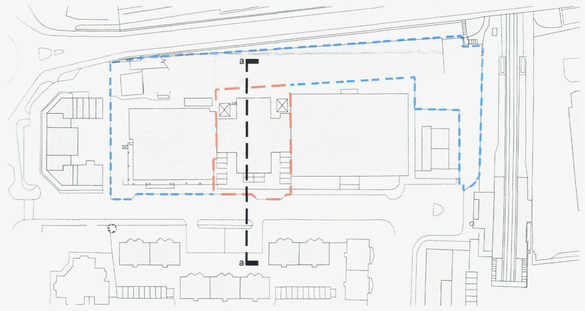

key

proposed cross section looking south

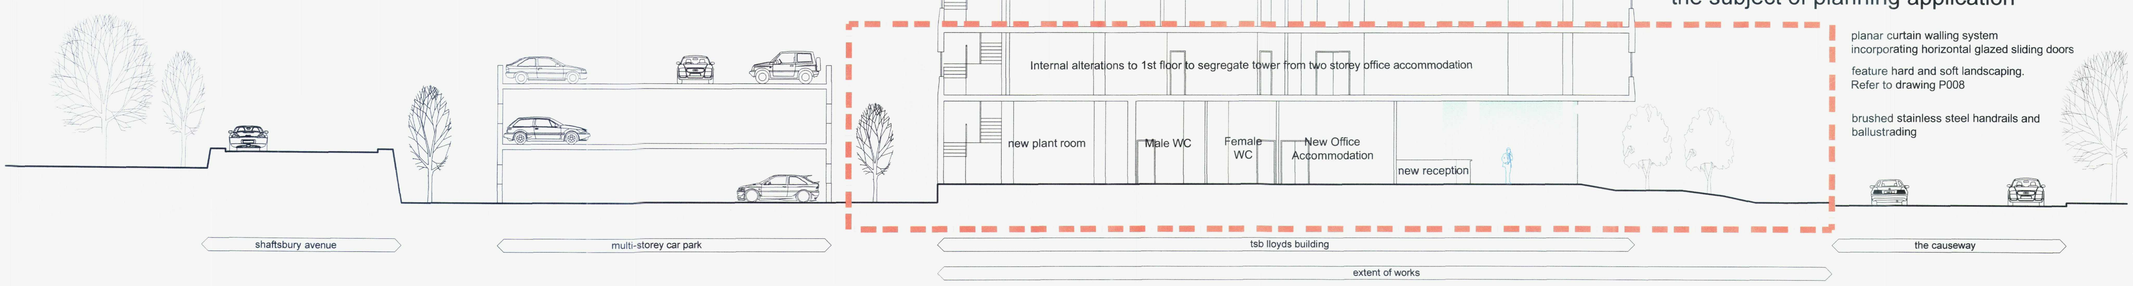

ARCHITECTS HNW
HNW Architects, 11 West Pallant, Chichester, West Sussex, PO19 1TB
Tel: 01243 533300 Fax: 01243 533311 E-mail: hnw@hnw.co.uk www.hnw.co.uk

Project
PROPOSED ENTRANCE ALTERATIONS
FORMER LLOYD TSB REGISTRARS
THE CAUSEWAY, DURRINGTON

Drawing Title
SITE SECTIONS
EXISTING + PROPOSED

ARUN DISTRICT COUNCIL
25 FEB 2008
CONSENT GRANTED
SUBJECT TO CONDITIONS

Drawing Status
PLANNING

Scale	Drawn By	Date
1/150@A1	JW	NOV 07

Checked By	Date	
AC	NOV 07	FS 45237

Project No.	Drawing No.	Revision
07019	P005	

Harding Neill & Watson Limited - Registered No. 3589904