

This drawing is the copyright of Harding Neill & Watson, Architects.
All dimensions must be verified on site prior to construction.
Do not scale this drawing except for Planning Application purposes.
Ordnance Survey Licence No. AR376302

Rev	Amendments	By	Chkd	Date
A	General alterations	AC	KW	07/12/07

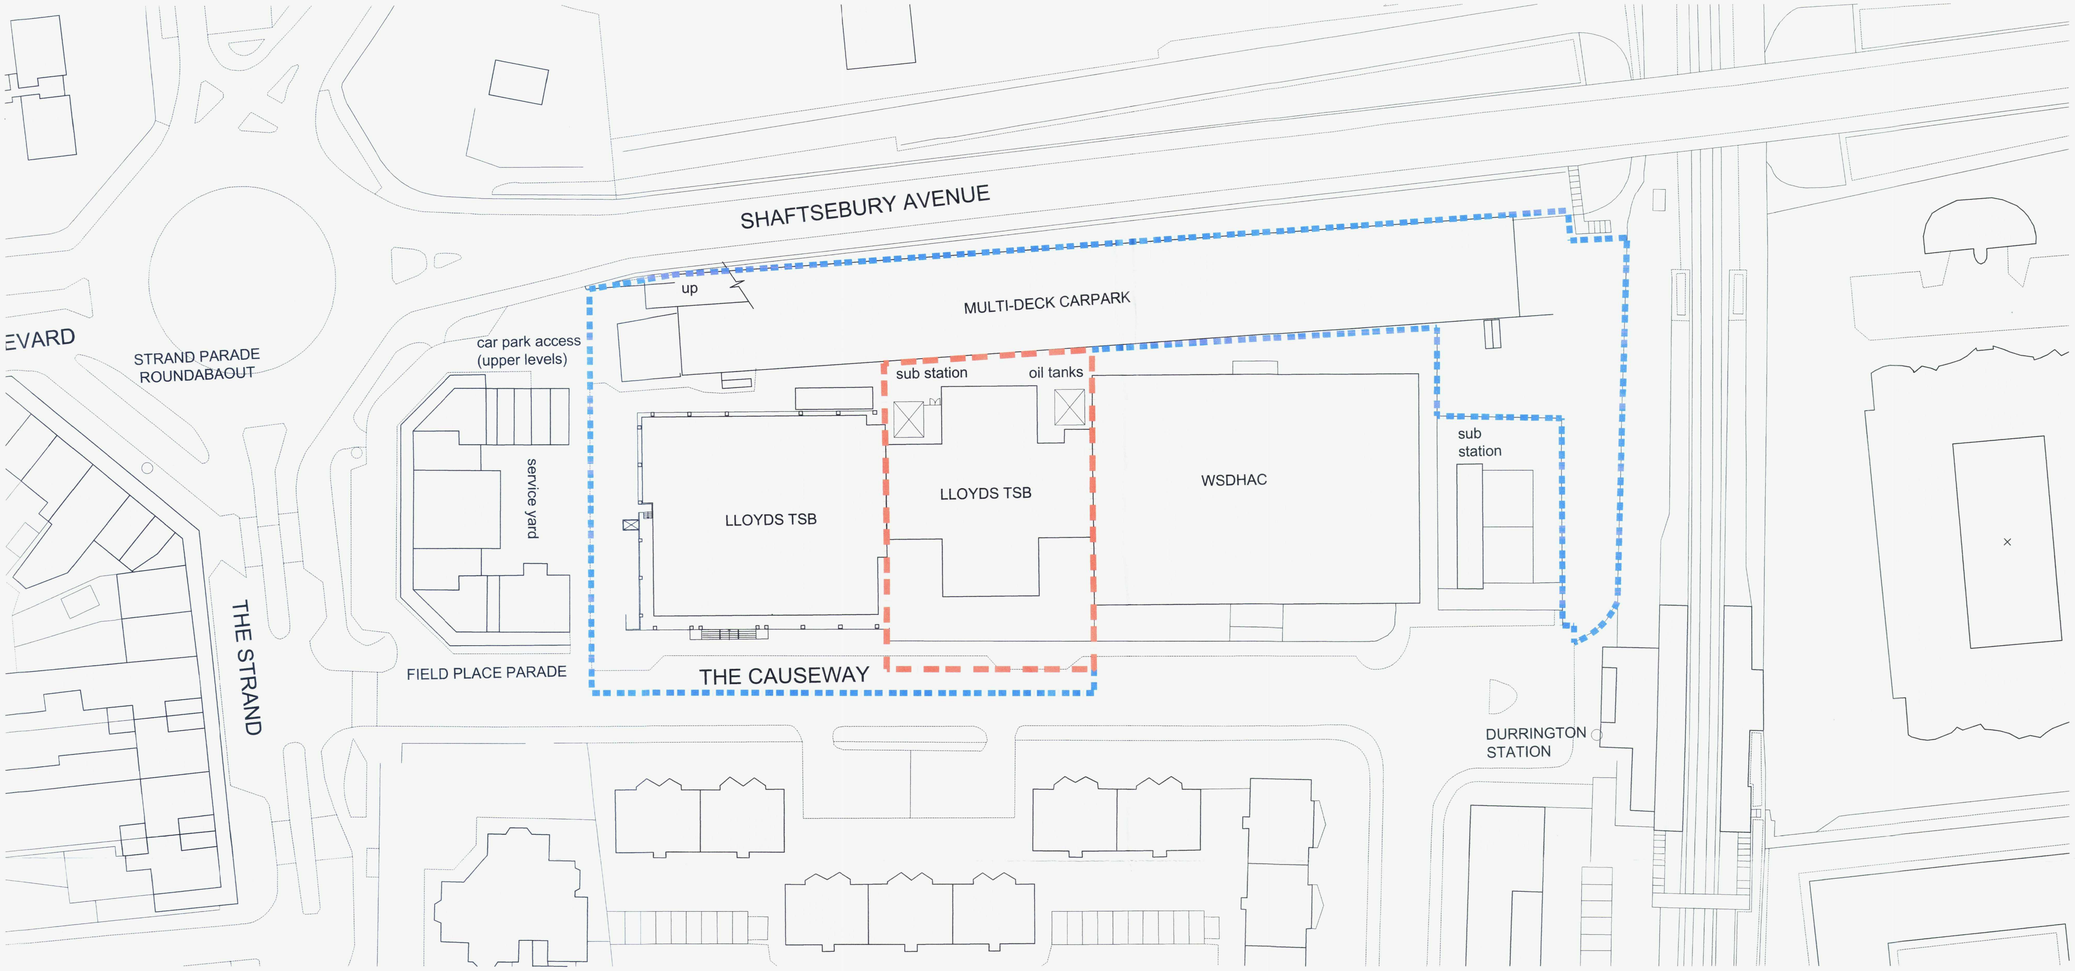

BLOCK PLAN AS EXISTING 1:500

THE SITE

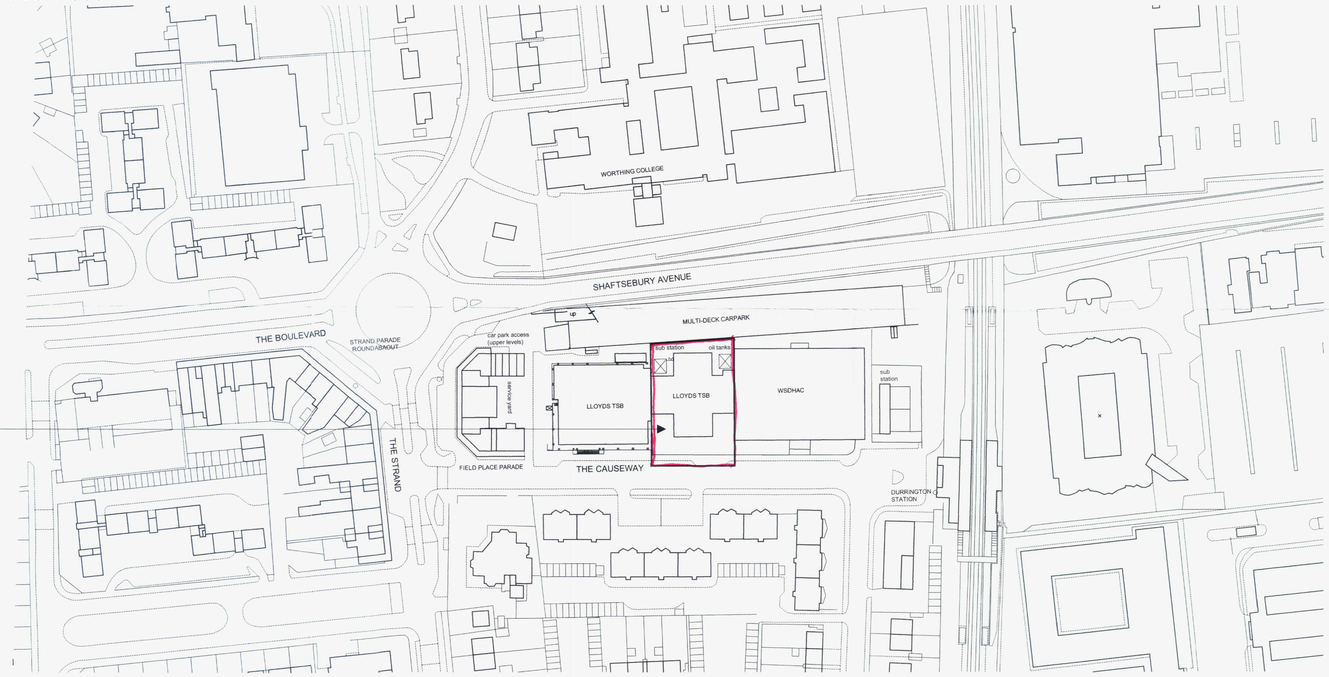

LOCATION PLAN - 1:1250

ARCHITECTS HNW

HNW Architects, 11 West Pallant, Chichester, West Sussex, PO19 1TB
Tel: 01243 533300 Fax: 01243 533311 E-mail: hnw@hnw.co.uk www.hnw.co.uk

Project

PROPOSED ENTRANCE ALTERATIONS
FORMER LLOYDS TSB REGISTRARS
THE CAUSEWAY, DURRINGTON

Drawing Title

LOCATION & BLOCK PLAN
AS EXISTING

ARUN DISTRICT COUNCIL
25 FEB 2008
CONSENT GRANTED
SUBJECT TO CONDITIONS

Drawing Status

PLANNING

Scale	Drawn By	Date
1:500&1:12500@A1	JW	NOV 06

Checked By	Date
AC	NOV 06

FS 45237

Project No.	Drawing No.	Revision
07019	P001	A

Harding Neill & Watson Limited - Registered No. 3589904