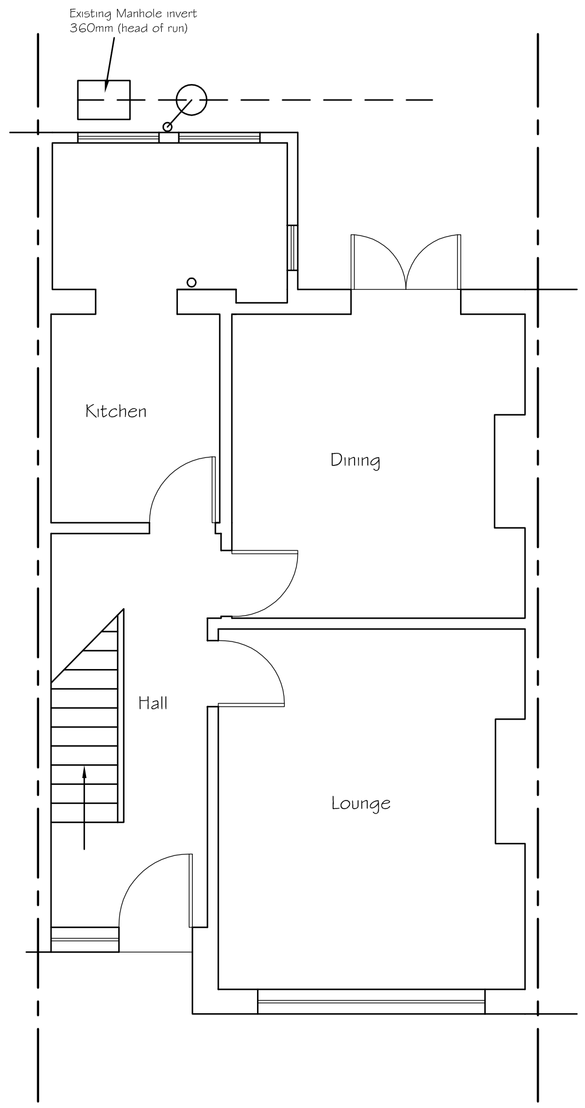

Existing Ground Floor Plan

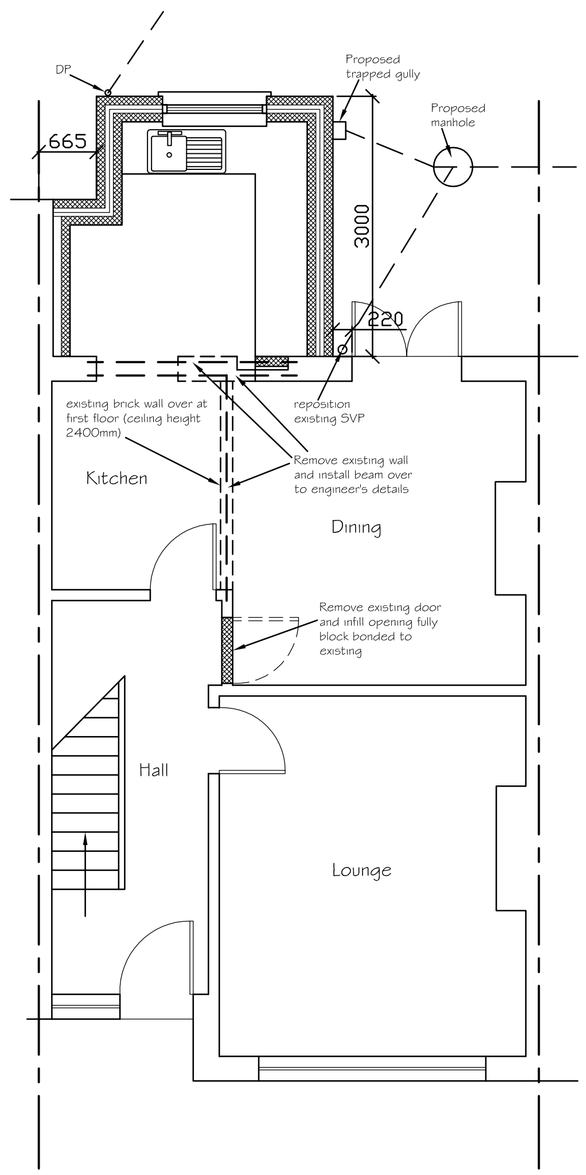

Proposed Ground Floor Plan

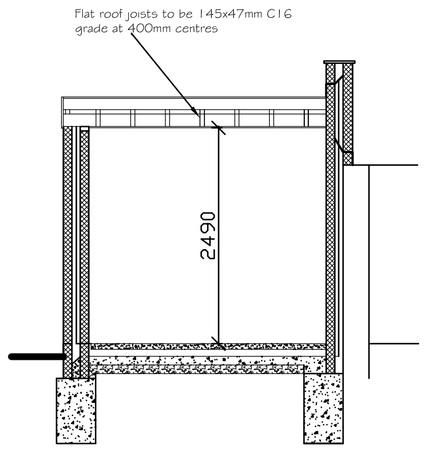

Cross Section

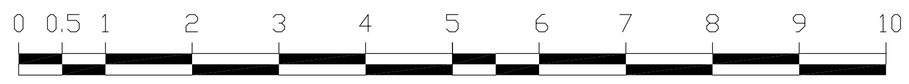

SCALE 1:50

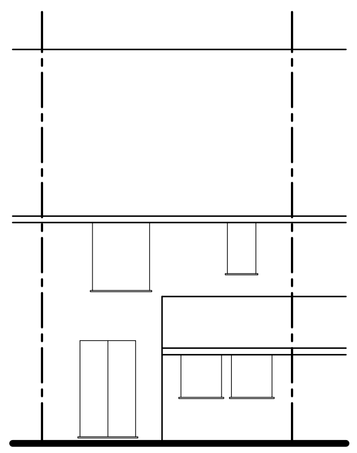

Existing South Elevation

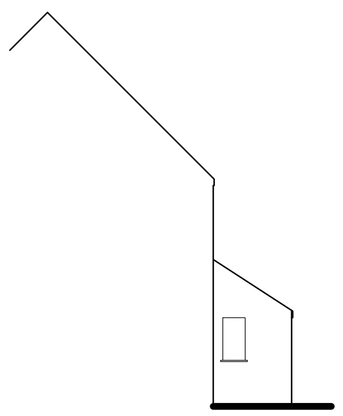

Existing West Elevation

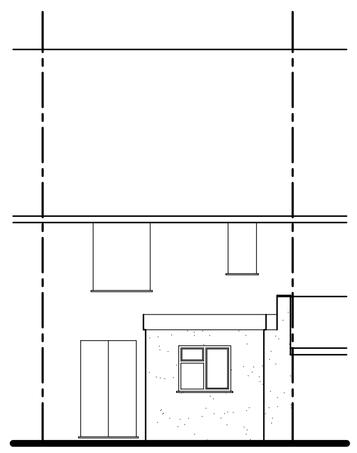

Proposed South Elevation

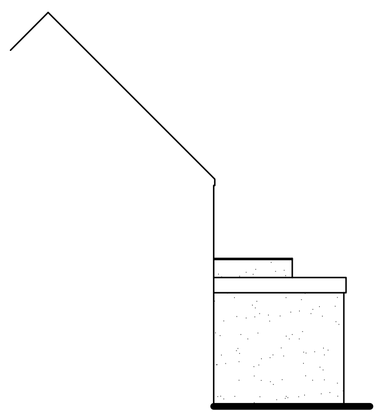

Proposed West Elevation

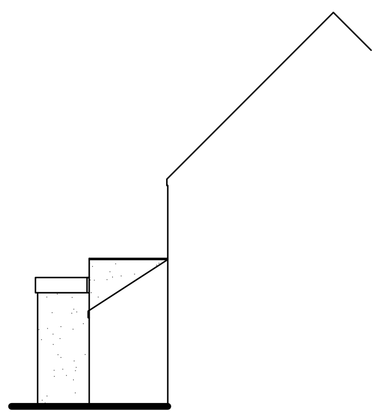

Proposed East Elevation

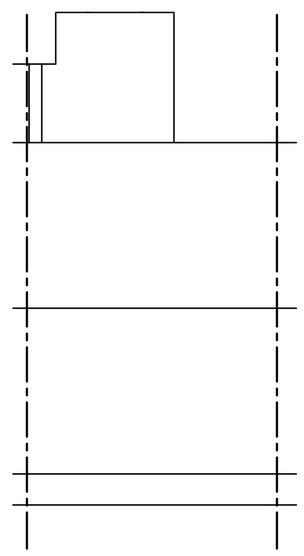

Proposed Roof Plan



SCALE 1:100

Tony Rogers
Building Consultants
Address: 40 Dawn Crescent, Upper Beeding
West Sussex, BN44 3WH
Telephone: 01903 815225 Fax: 01903 815225

Rev.	Date:	Revision Description:

Client: Mr & Mrs D Pettett

Address: 128 The Gardens
Southwick
West Sussex
BN42 4AQ

Project: Proposed single storey rear extension

Scale: 1:50 1:100
Paper Size A1

Date: January 2016

Drawing No: 15/1093/01

Drawn By: AWR

Revision: