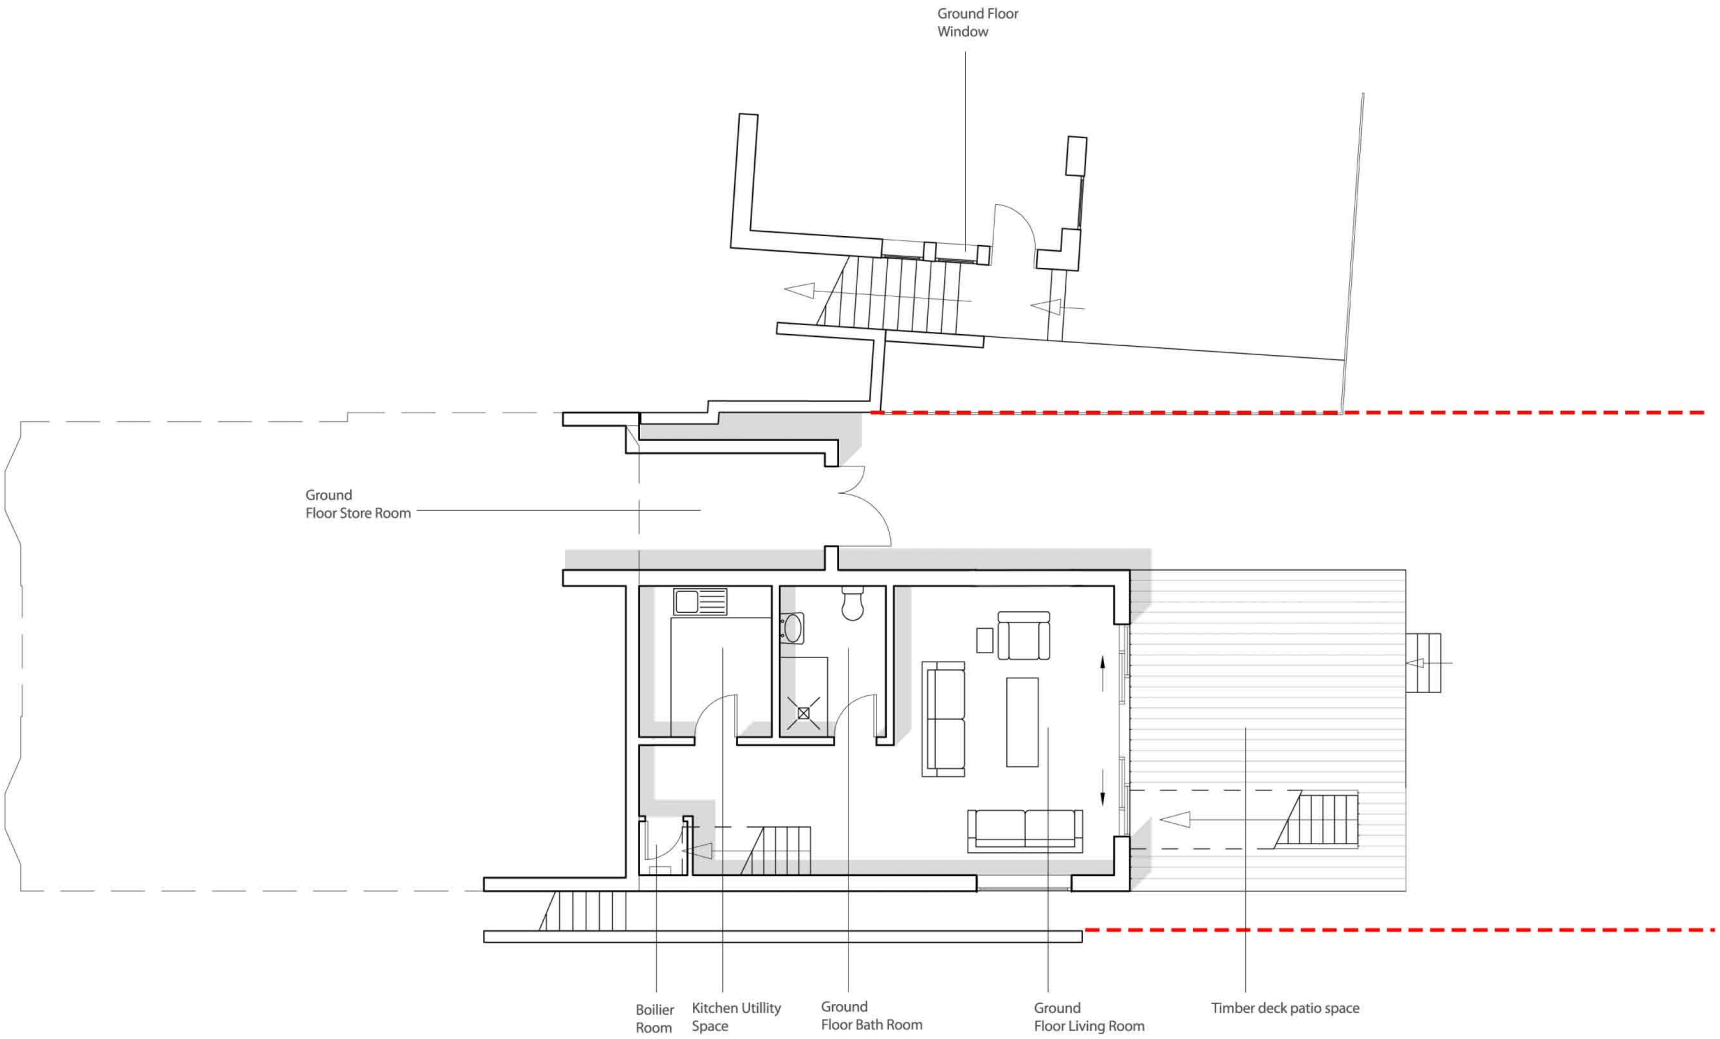

1 0 1 2 3 4 5

metres

rev	date	by	description	chkd
P2	27.04.2018	MH	Moved the window on the east	RF
P1	11.04.2018	PM	Access to ground floor deck adjusted	RF

drawing status

PLANNING SUBMISSION

job title

60 Brighton Road Extension
Lancing

Copyright of CPMG Architects Limited 2017. All rights reserved. No part of this publication may be reproduced, stored in any retrieval system or transmitted in any form or by any means without prior permission of CPMG Architects Limited. Do not scale from drawing, use figured dimensions only. All dimensions to be checked on site.

ISO 9001: 2015 Quality Management
ISO 14001: 2015 Environmental Management
PAS 1192-2: 2013 Building Information Modelling

drawing title

Proposed floor plan L0

-

cpmg

ARCHITECTURE INTERIOR DESIGN VISUALISATION

CPMG Architects Ltd
Nottingham 23 Warser Gate, Nottingham, NG1 1NU tel: 0115 958 9500
London 31 / 35 Kirby Street, London, EC1N 8TE tel: 0207 492 1805
www.cpmg-architects.com enquiries@cpmg-architects.com

drawn by	date	checked by	scale
PW	27.04.2018	RF	1:100
job no.	drawing no.	revision	media
8251	20-001	P2	A3

CutePDF Writer