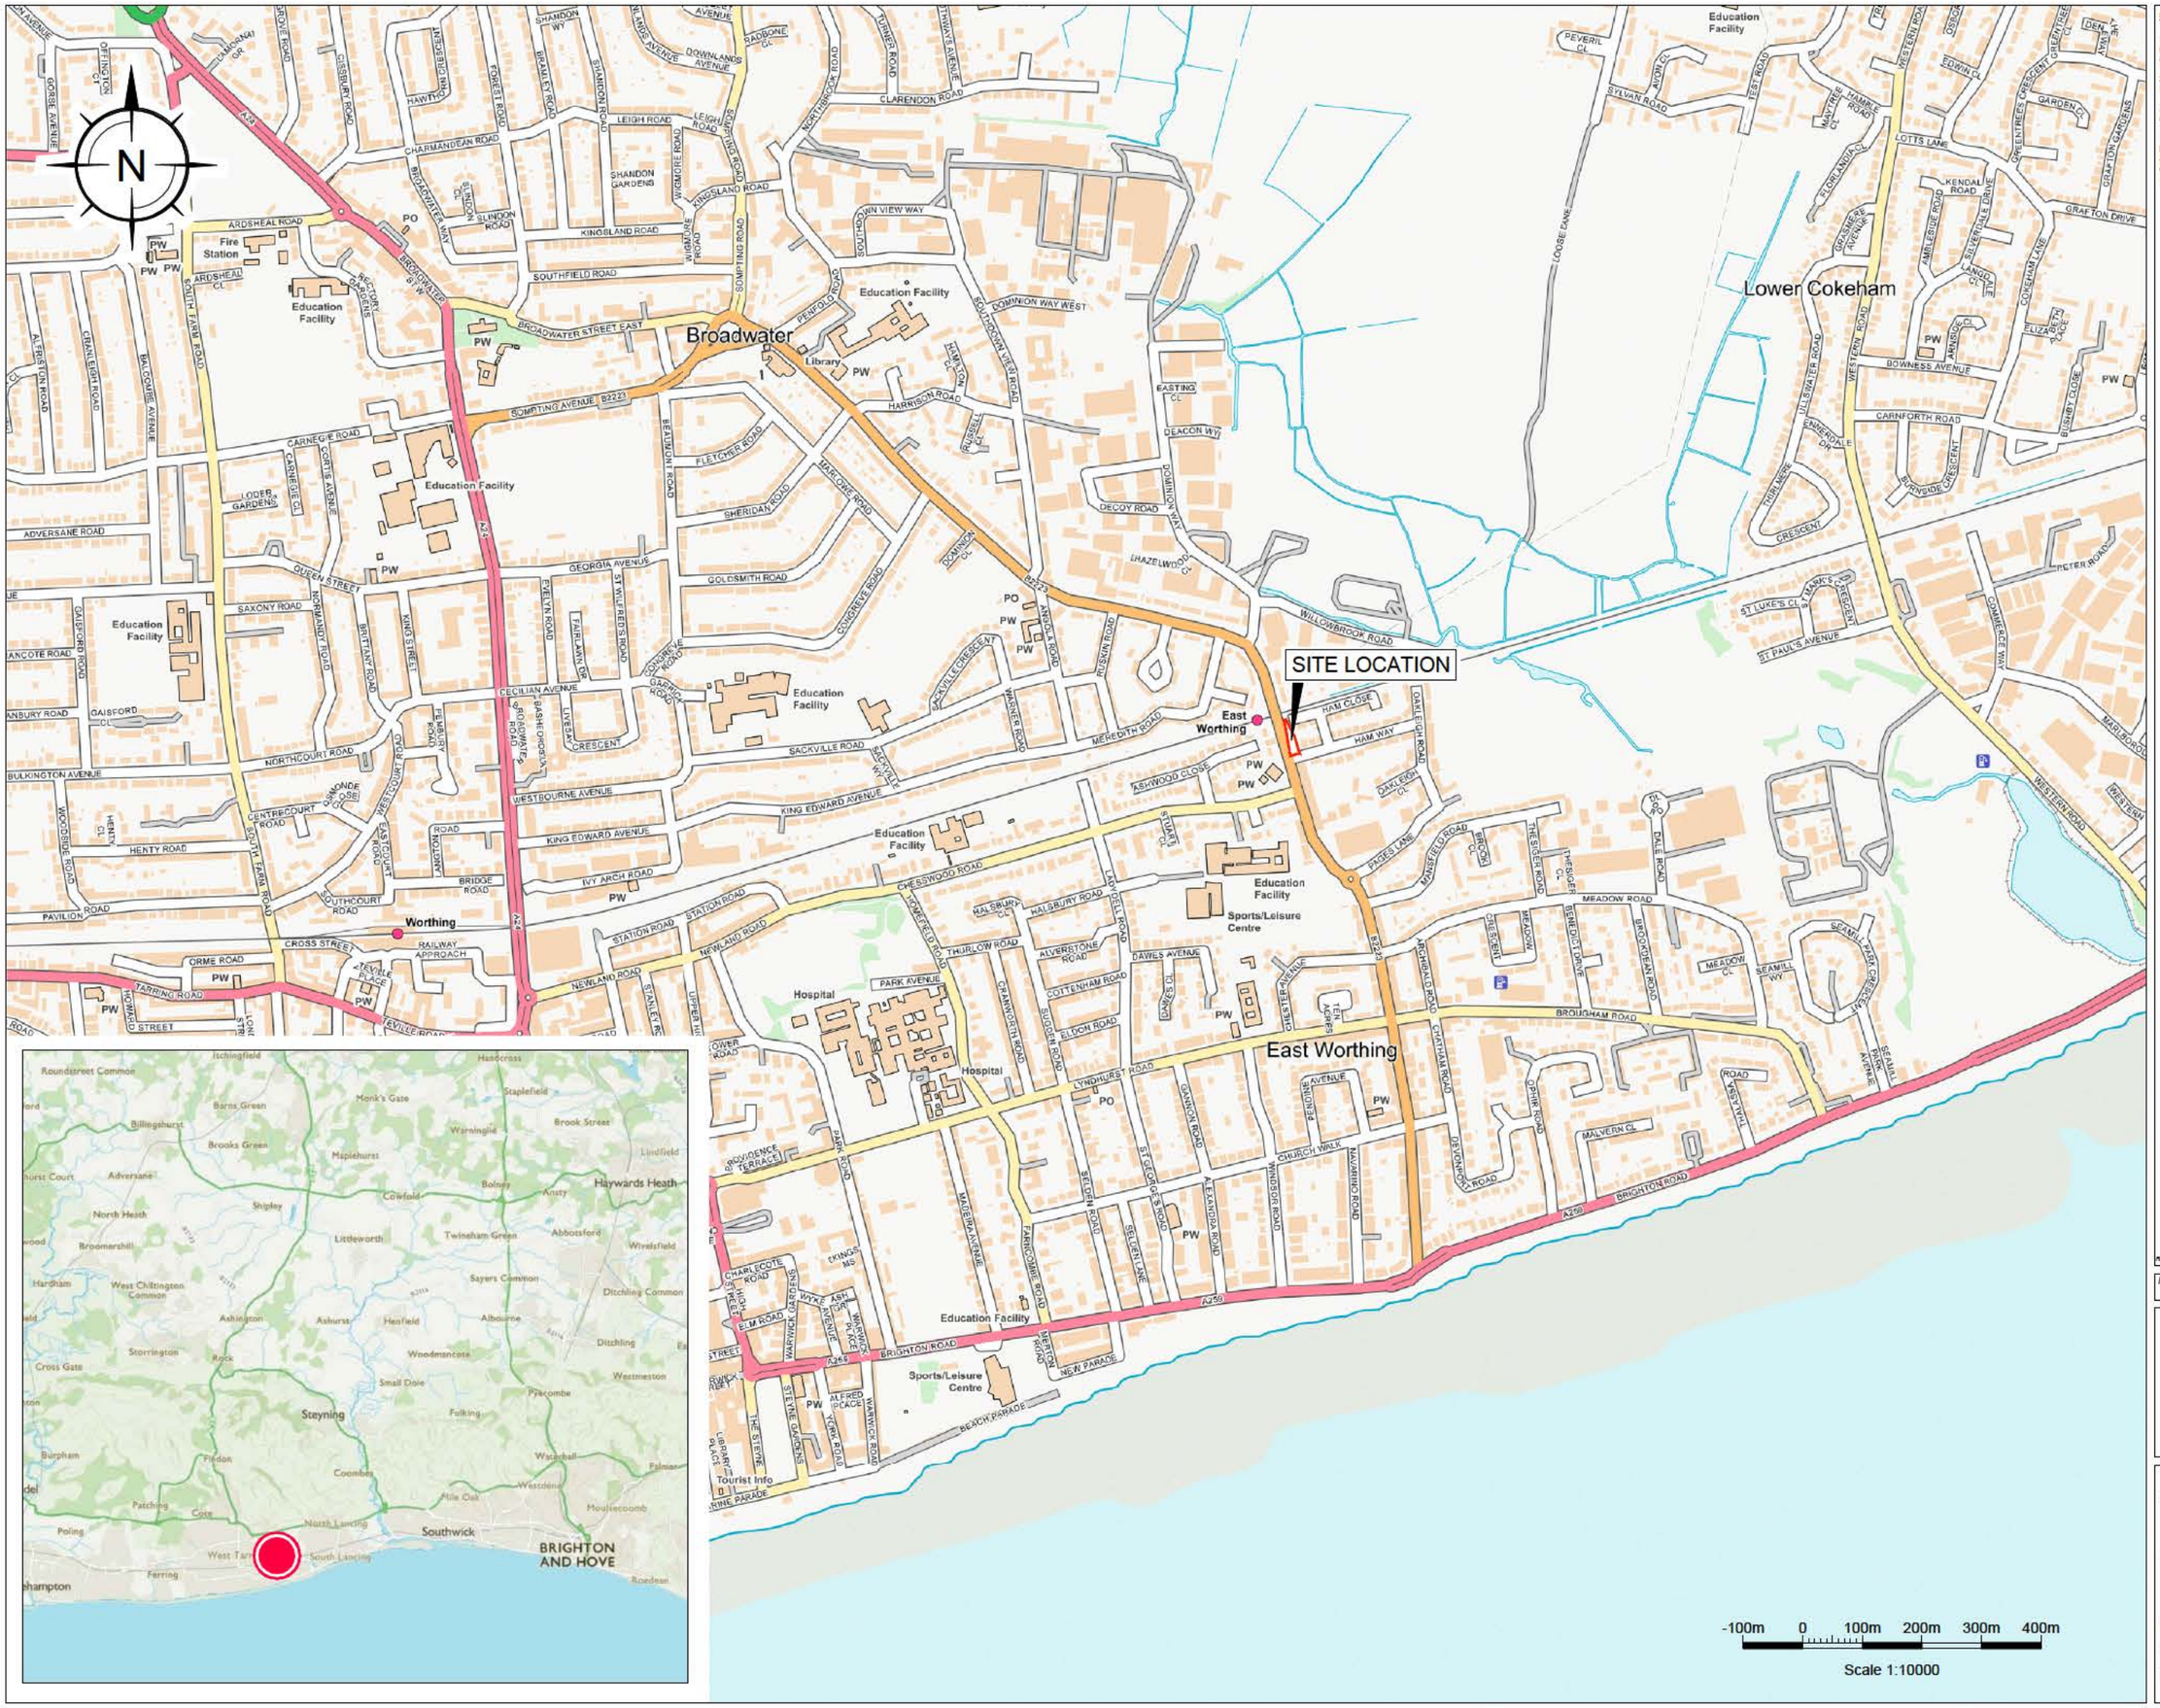

NOTES

1. A l dimensions to be checked on site. All details and dimensions relating to sub-Contractors work must be checked and agreed between the sub-Contractor or supplier and the general Contractor.

2. This drawing is to be read in conjunction with all relevant Architect's and Engineer's drawings and specification.

3. The main Contractor is responsible for ensuring the stabi ity of the structure whilst the works are in progress.

4. Any information given regarding existing underground services is given in good faith after consultation w th the relevant authority. No liability is accepted by the Consultant and the main Contractor is responsible for obtaining and checking a l information and taking due care and attention whilst undertaking the works.

REV	DATE	INT	DESCR PTION	CHK

Issue Status: FOR PLANNING

The Civil Engineering Practice
11 Tungsten Building
George Street
Fishersgate
Sussex
BN41 1RA
01273 424424
reception@civil.co.uk
www.civil.co.uk

CLIENT: Birchside Management Ltd

PROJECT: Ham Way, Worthing
BN11 2QD
OS Reference: TQ 160 030

TITLE: Site Location Plan

DRAWN	DATE	PROJECT NO.
M Pac fico	Dec 2020	23312
ENGINEER	CHECKED	DRG. No. / REV.
M Kempshall		101
SCALE		
1:10000 @ A1		