ADUR & WORTHING
PLANNING SERVICES
PLAN AWDM/0828/12
DATE - 6 JUL 2012
VALID

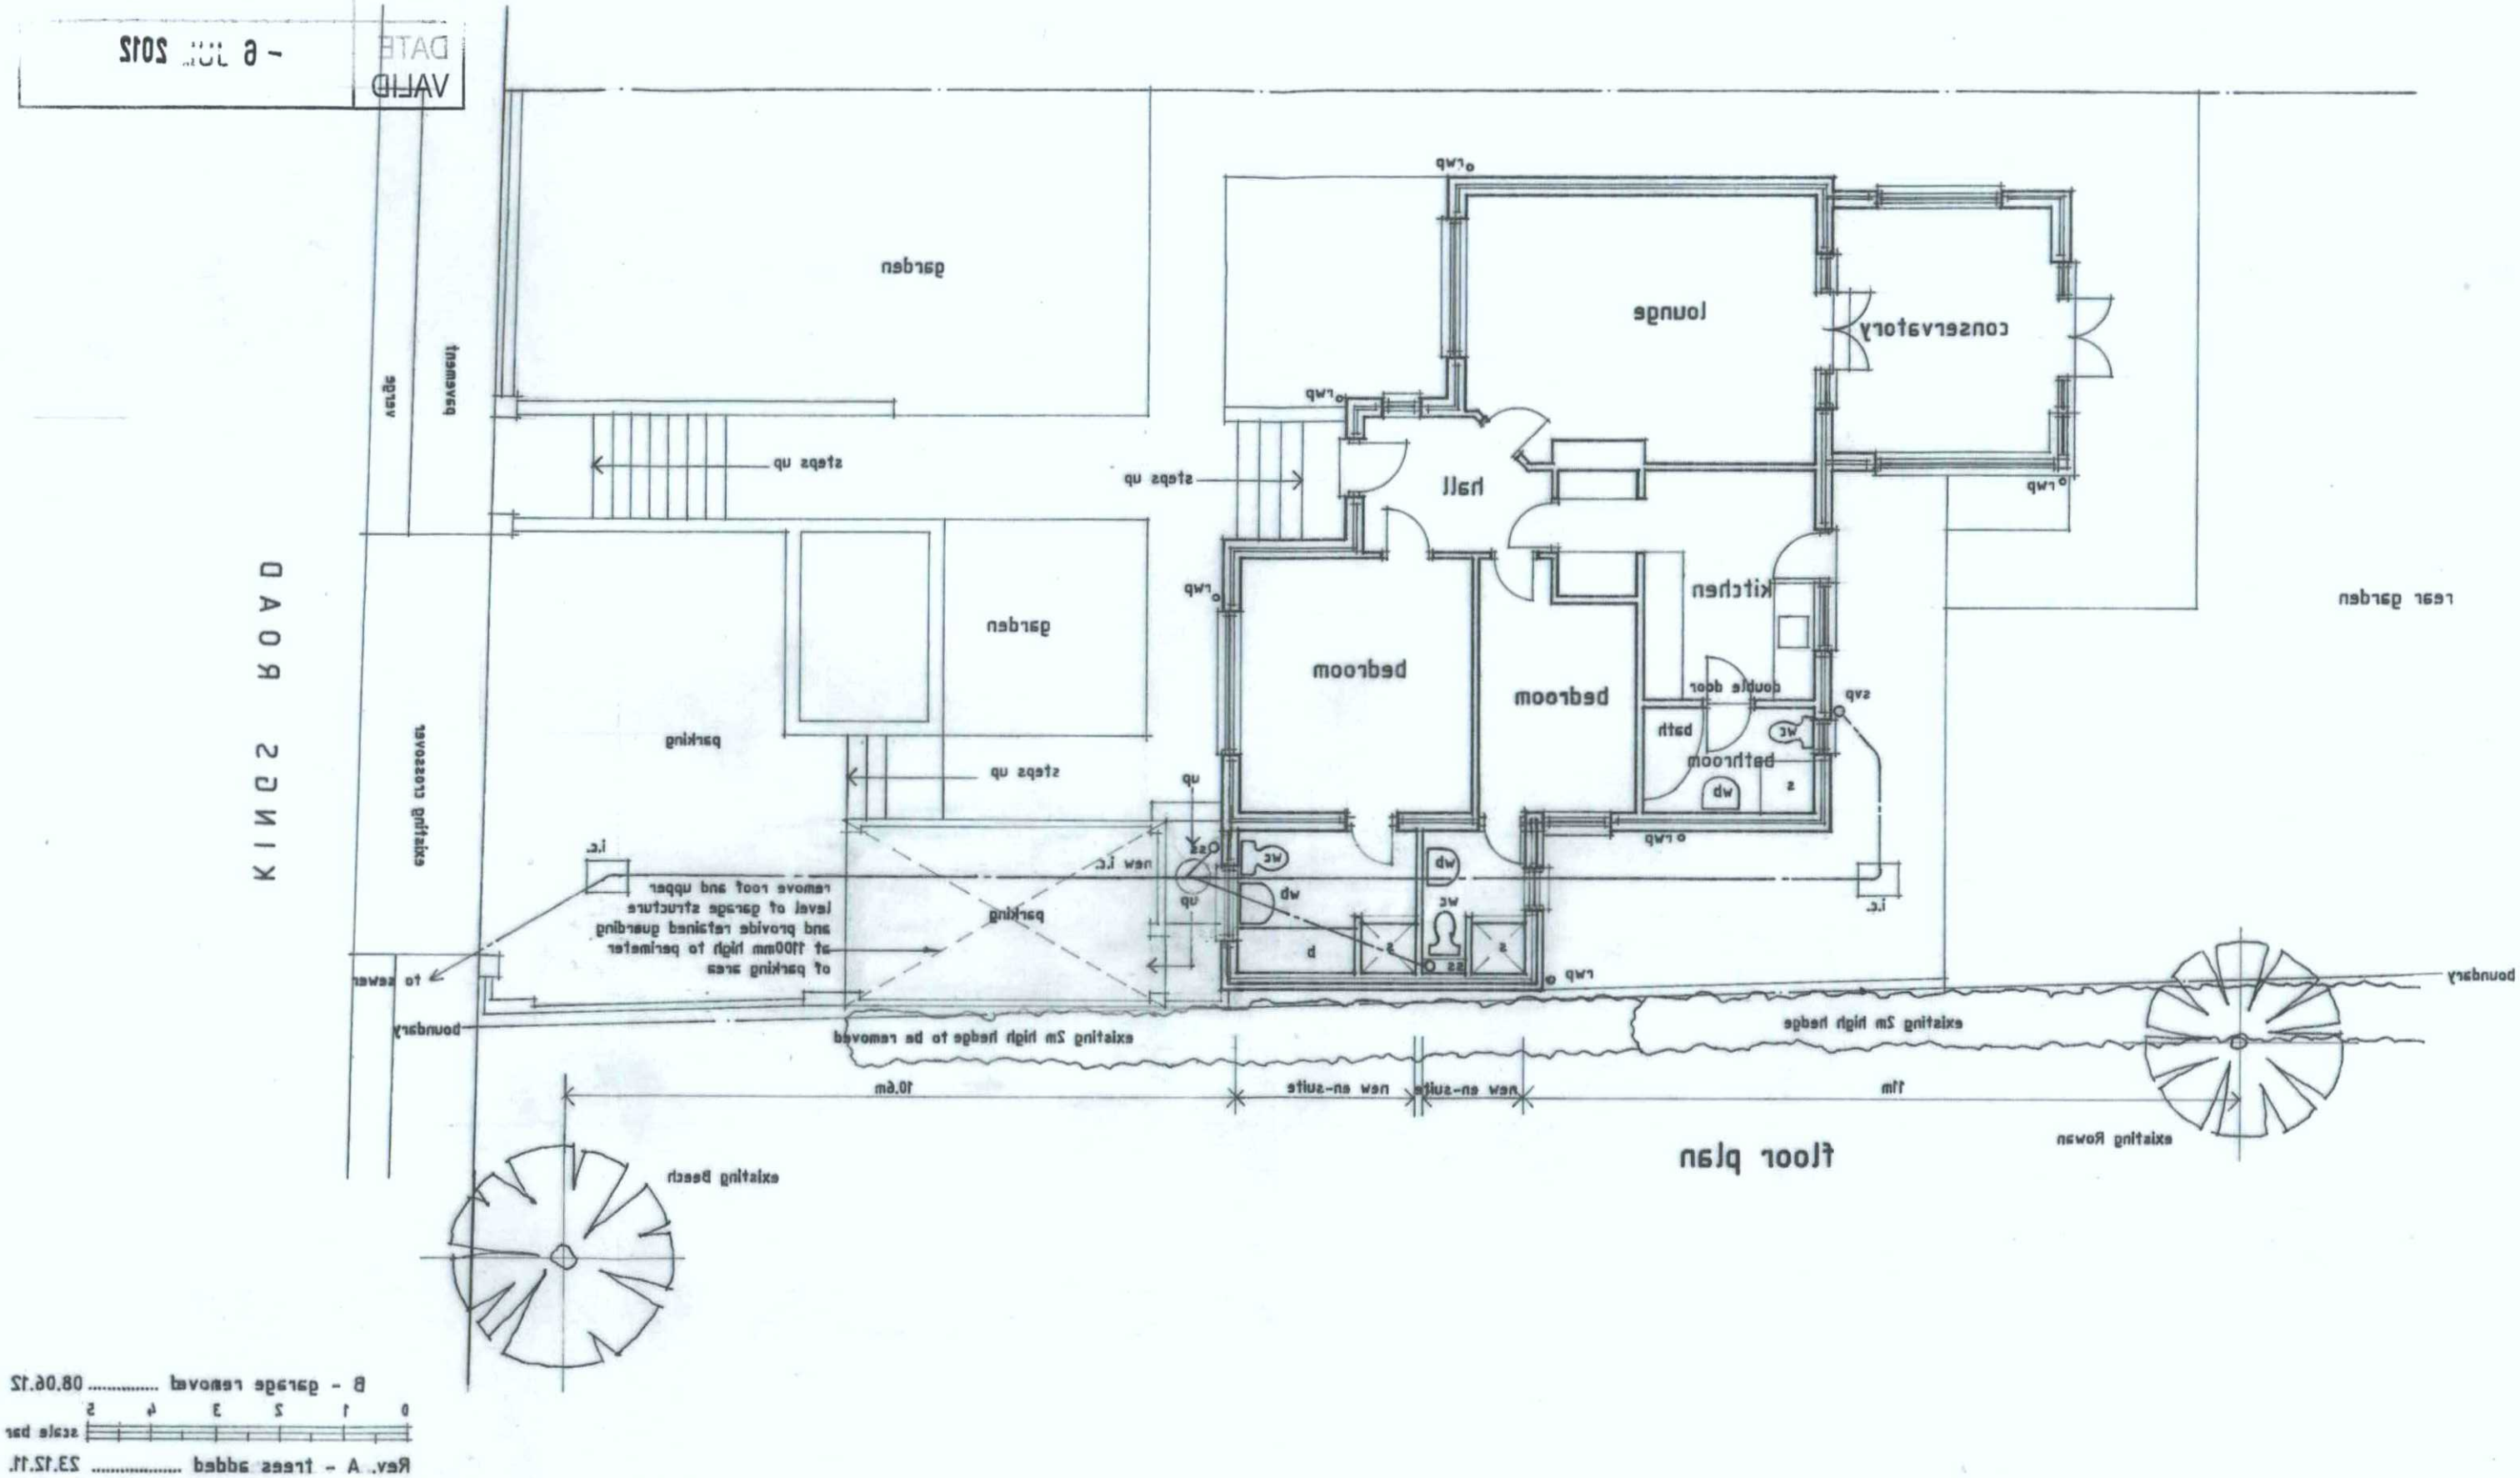

Proposed Conversion of Garage Worksop
into Sanitary Accommodation at
120 Kings Road, Lancing, W.Sussex, BN15 8DX.

Plan as
Proposed

scale = 1:100 at A3

date : May 2011

Drawing No. 928/3/04 B