
ADUR & WORTHING
PLANNING SERVICES


PLAN	AWDM/0828/12
DATE VALID	- 6 JUL 2012

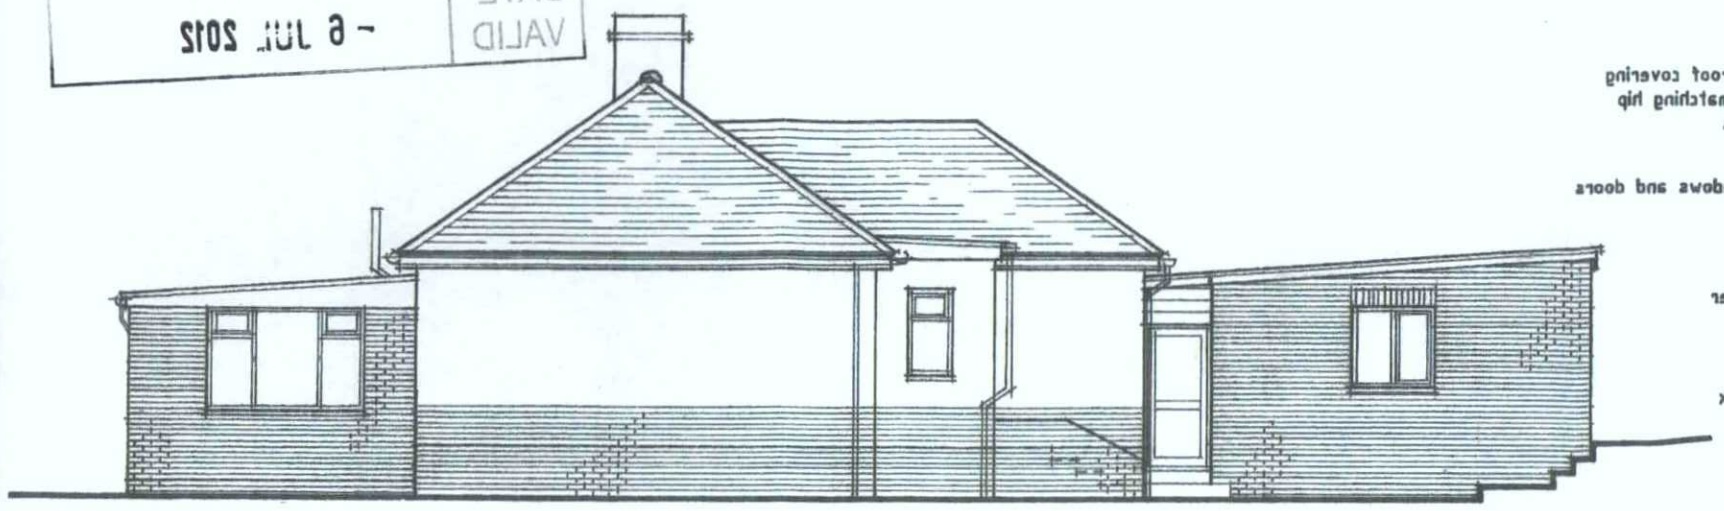

side elevation - east



front elevation - south

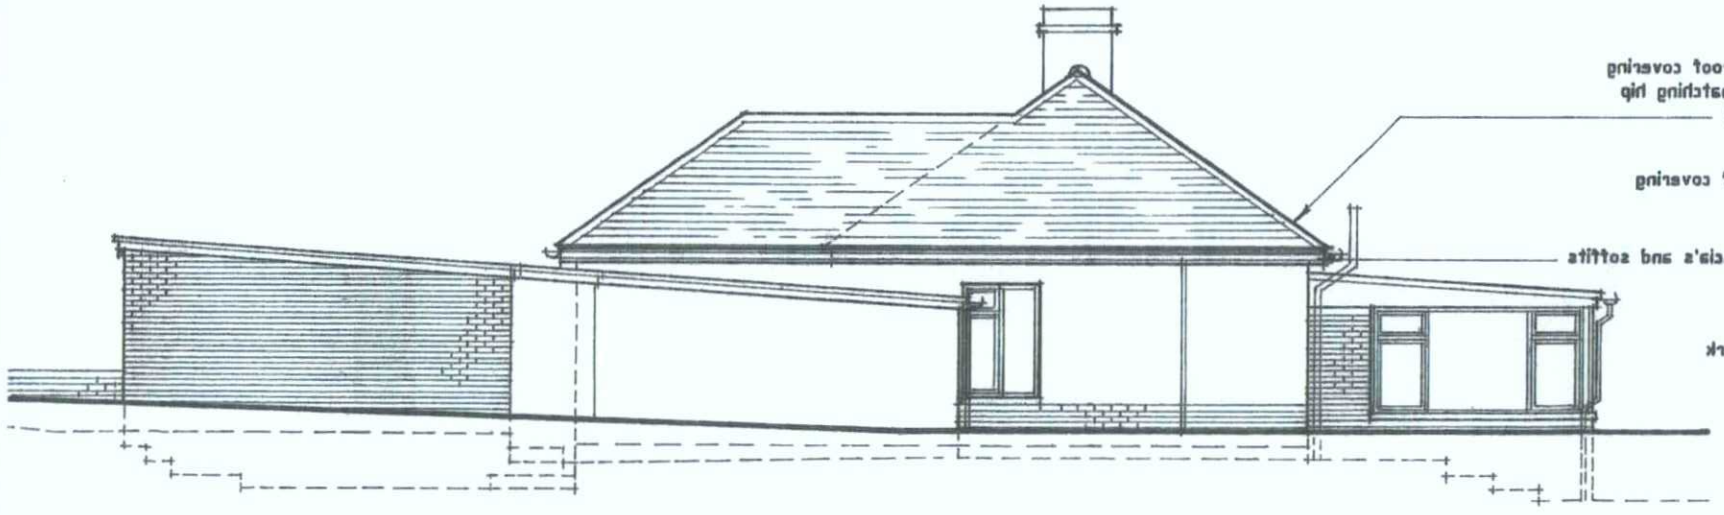

side elevation - west



rear elevation - north

0 1 2 3 4 5
scale bar

Proposed Conversion of Garage Workshop into Sanitary Accommodation at 120 Kings Road, Lancing, W.Sussex, BN15 8DX.

Elevations as Existing

scale = 1:100 at A3

date : May 2011

Drawing No. 928/3/03