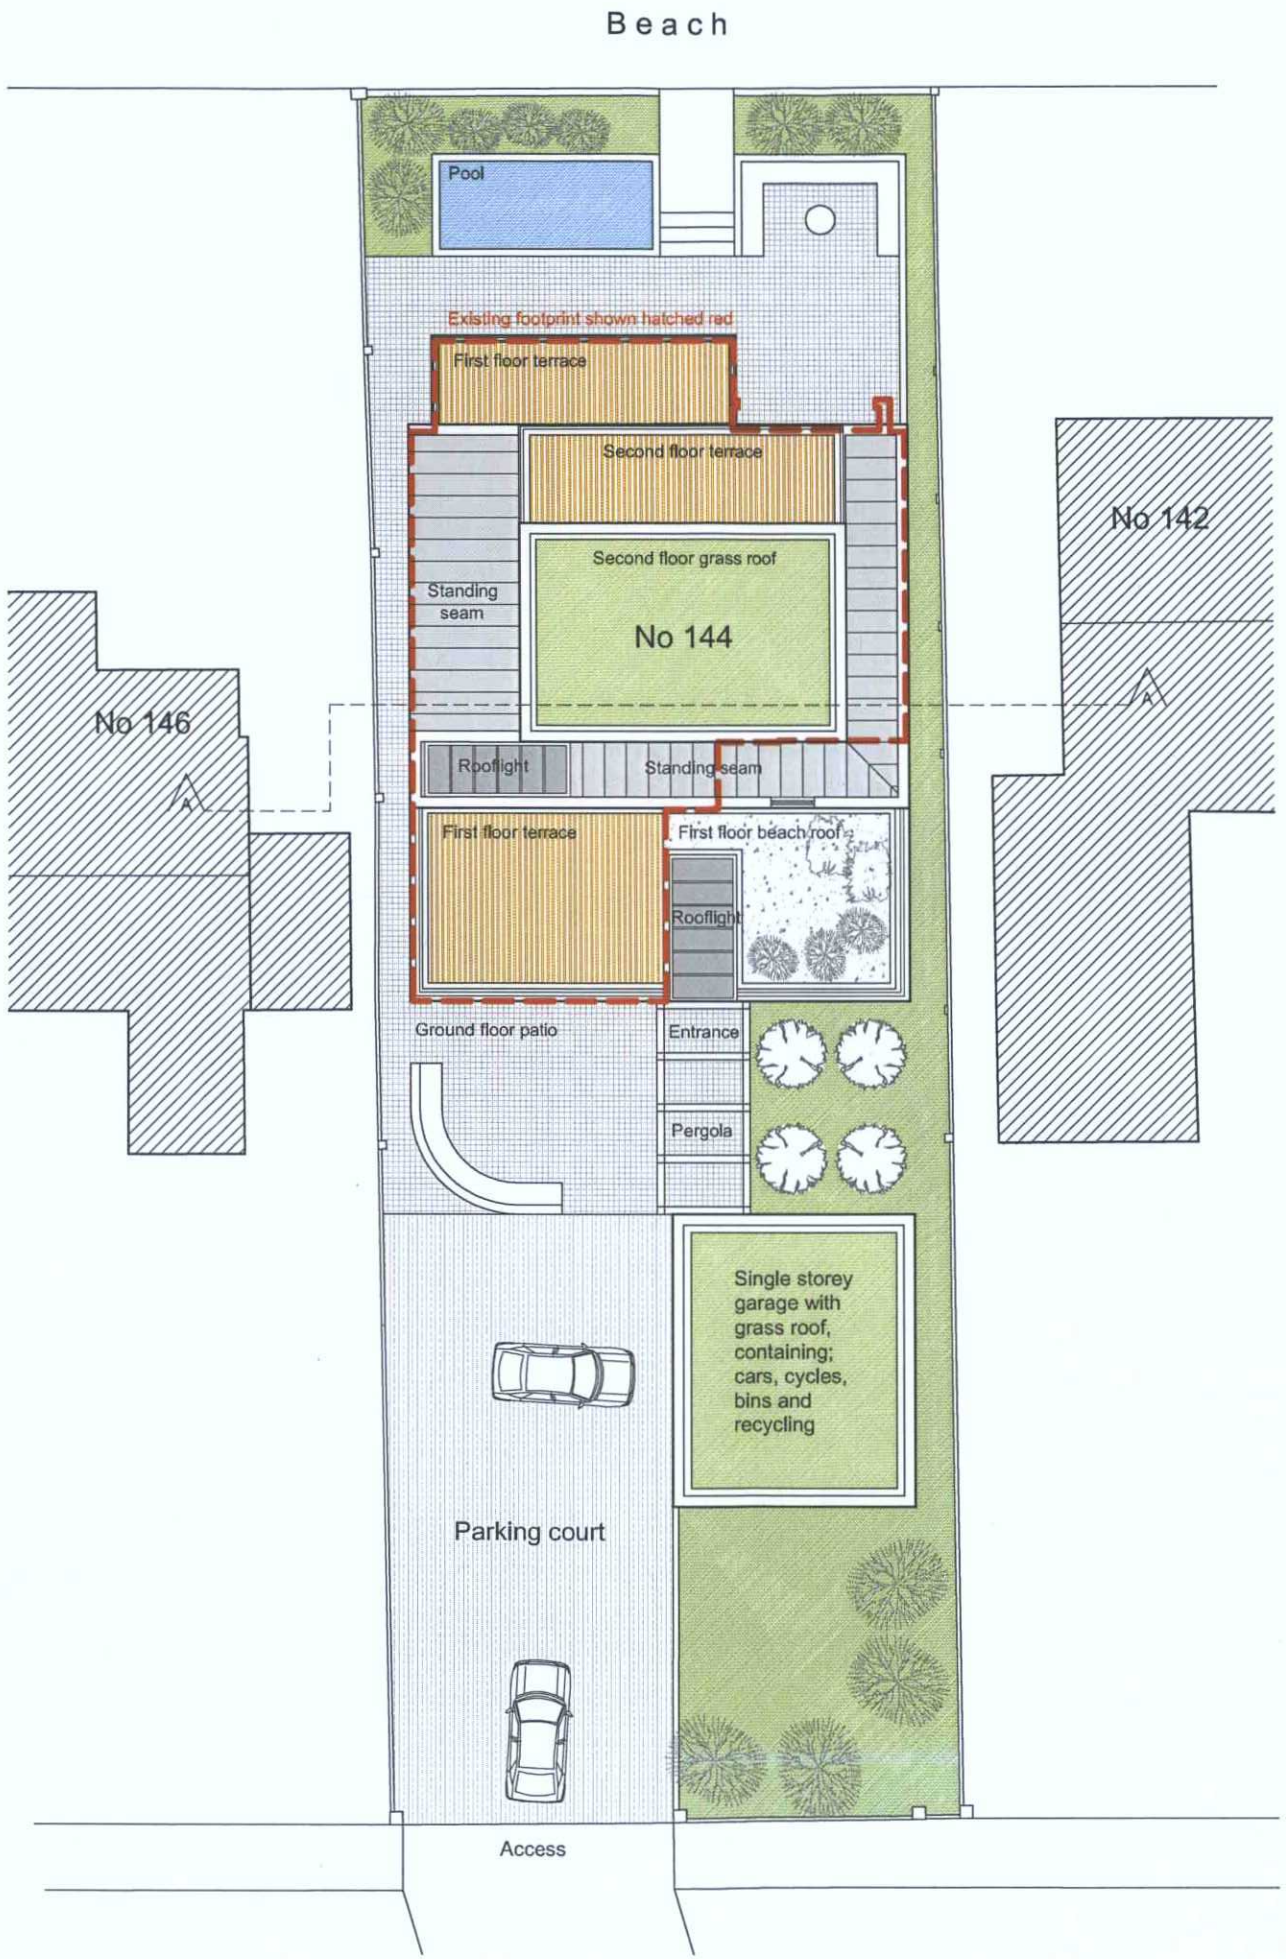


Proposed site layout Scale 1:200 @A3

AMENDED
AWDM/0708/12
26/6/12

rev.	date	
F	260612	Cycles, bins and recycling amended
E	310512	Cycles, bins and recycling added
D	211211	Set backs added at second floor
C	191211	Roof lowered & 2nd floor reduced
B	011211	Neighbours house numbers revised
A	291111	Spiral stair removed & garage repositioned

No dimensions to be scaled from this drawing. All dimensions to be checked on site. This drawing is copyright and should not be reproduced without the permission of the Architects.

client
Linkspan Interiors

project
Seagulls' Cry, Old Fort Road
Shoreham, East Sussex

drawing
Proposed site layout

scale 1:200@A3 date 09.2011 drawn nam

19a Wilbury Avenue
Hove, East Sussex
BN3 6HS
tel: 01273 203230
fax: 01273 321687
email:info@taarchitects.co.uk

Turner Associates
Architects and Planning Consultants

0m 2m 4m 6m 8m 10m

TA 599 /P10 rev. F