

South West Elevation (front)
As proposed
Scale 1:100

South East Elevation
As proposed
Scale 1:100

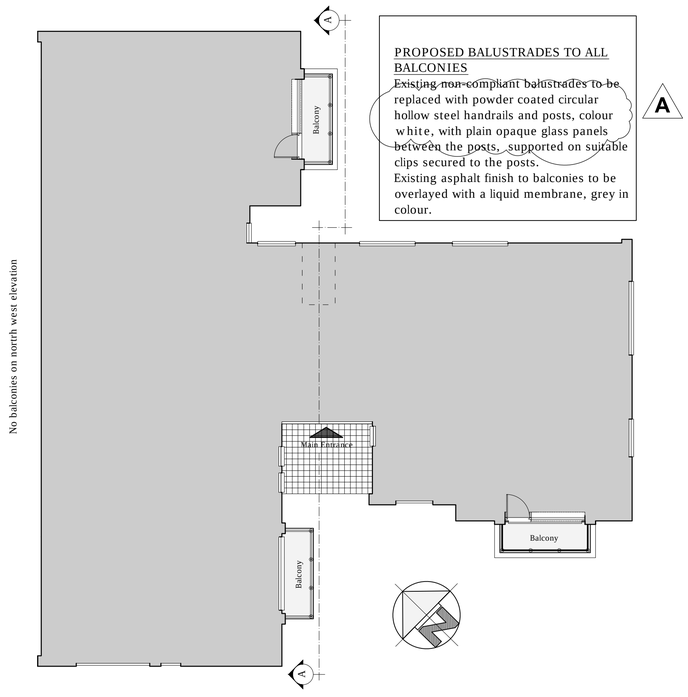

Outline Plan
As proposed
Scale 1:100

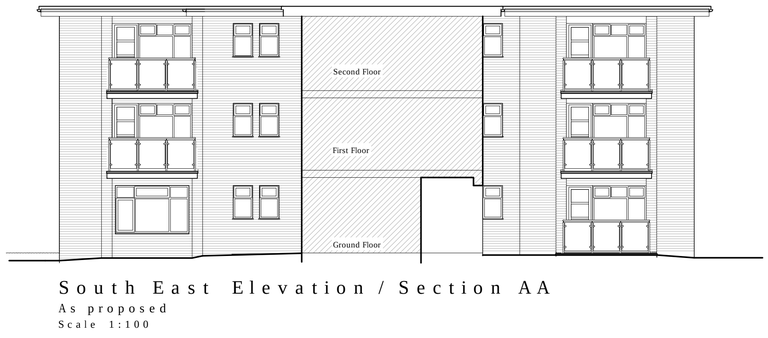

South East Elevation / Section AA
As proposed
Scale 1:100



North East Elevation
As proposed
Scale 1:100

1m 2 3 4 5
0 0.5 1.5
Scale 1:50

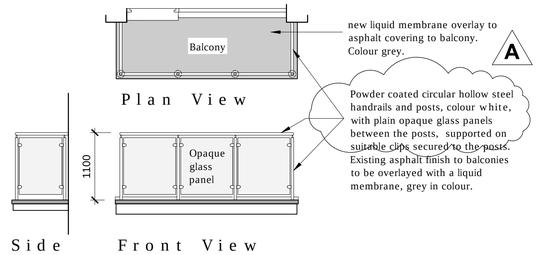

Typical New Balustrade
As proposed
Scale 1:50

Rev		Rev		Rev	
				A	18.03.2019 Colour of proposed balustrade posts and handrails to be white.

Notes
All dimensions to be verified on site prior to any shop or site works being commenced.
Any discrepancies to be reported to the Surveyor before any work is put in hand.
~~Do not scale from this drawing~~.
This drawing is to be read in conjunction with all relevant consultants and specialists drawings and details.

NOTE:
THIS DRAWING HAS BEEN PRODUCED AND ISSUED FOR PLANNING CONSENT ONLY. IT IS NOT A CONSTRUCTION DRAWING.

PROPOSED

FULL PLANNING APPLICATION

29.01.2019 Issued to LA for planning consent.
Status

Drawing Title: **BLOCK PLAN AND ELEVATIONS** as proposed
Scale: 1:100 & 1:50 as shown | Paper size: A1
Drawn by: MCH | Date: January 2019
Drawing No. **P132PC/FP/03** | Rev. **A**

Client: **BINGWOOD PROPERTY COMPANY LLP**

Job Title: **PENHILL COURT, PENHILL ROAD, LANCING:** Replacement balustrades to balconies

stuart radley associates
Chartered Building Surveyors
Unit 5 Tungsten Building, George Street
Portslade, Brighton BN41 1RA
Tel. 01273 420606
Fax. 01273 420707
e-mail info@stuartradleyassociates.co.uk
RICS