ADUR
DISTRICT COUNCIL

**CHIEF EXECUTIVES DEPARTMENT**

P. DAVIES
Head of Planning and Community


Civic Centre, Ham Road, Shoreham-by-Sea
West Sussex. BN43 6PR
Telephone, (01273) 263000
Fax No. (01273) 263027
E Mail - developmentcontrol@adur.gov.uk

Local Authority
**BUILDING CONTROL**




This map is reproduced from Ordnance Survey material with the permission of Ordnance Survey on behalf of the Controller of Her Majestys Stationery Office. Crown Copyright. Unauthorised reproduction infringes Crown copyright and may lead to prosecution or civil proceedings. Adur District Council. Licence Number 100018844. 25/10/2006

ADUR DISTRICT COUNCIL
PLANNING APPLICATION
APPROVED
DATE 14 DEC 2006

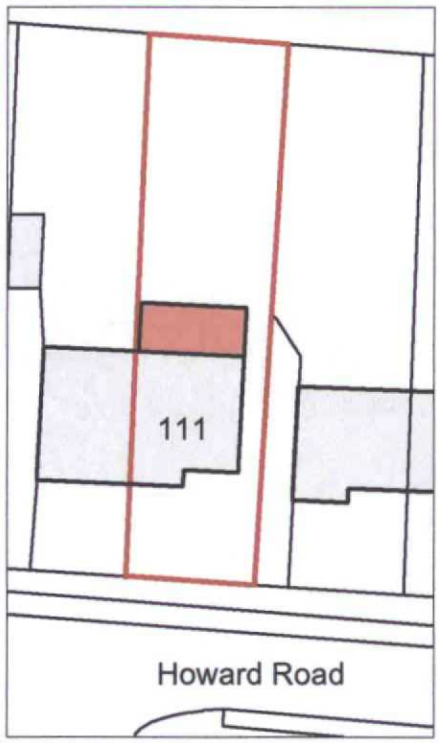


ADUR DISTRICT COUNCIL
PLANNING DIVISION
PLAN No. Adc/0423/06
DATE RECEIVED - 8 NOV 2006


SITE PLAN
SCALE=1:500 PLAN NO.: 02

SCALE=1:100 PLAN NO.: 03


ADUR DISTRICT COUNCIL
PLANNING APPLICATION
APPROVED
DATE
14 DEC 2008
ADUR DISTRICT COUNCIL
PLANNING DIVISION
PLAN No.
Acc / 0123/08
DATE RECEIVED
- 8 NOV 2008

ADUR DISTRICT COUNCIL
PLANNING APPLICATION
APPROVED
DATE 14 DEC 2006

ADUR DISTRICT COUNCIL
PLANNING DIVISION
PLAN No. ADC/0423/06
DATE RECEIVED - 8 NOV 2006

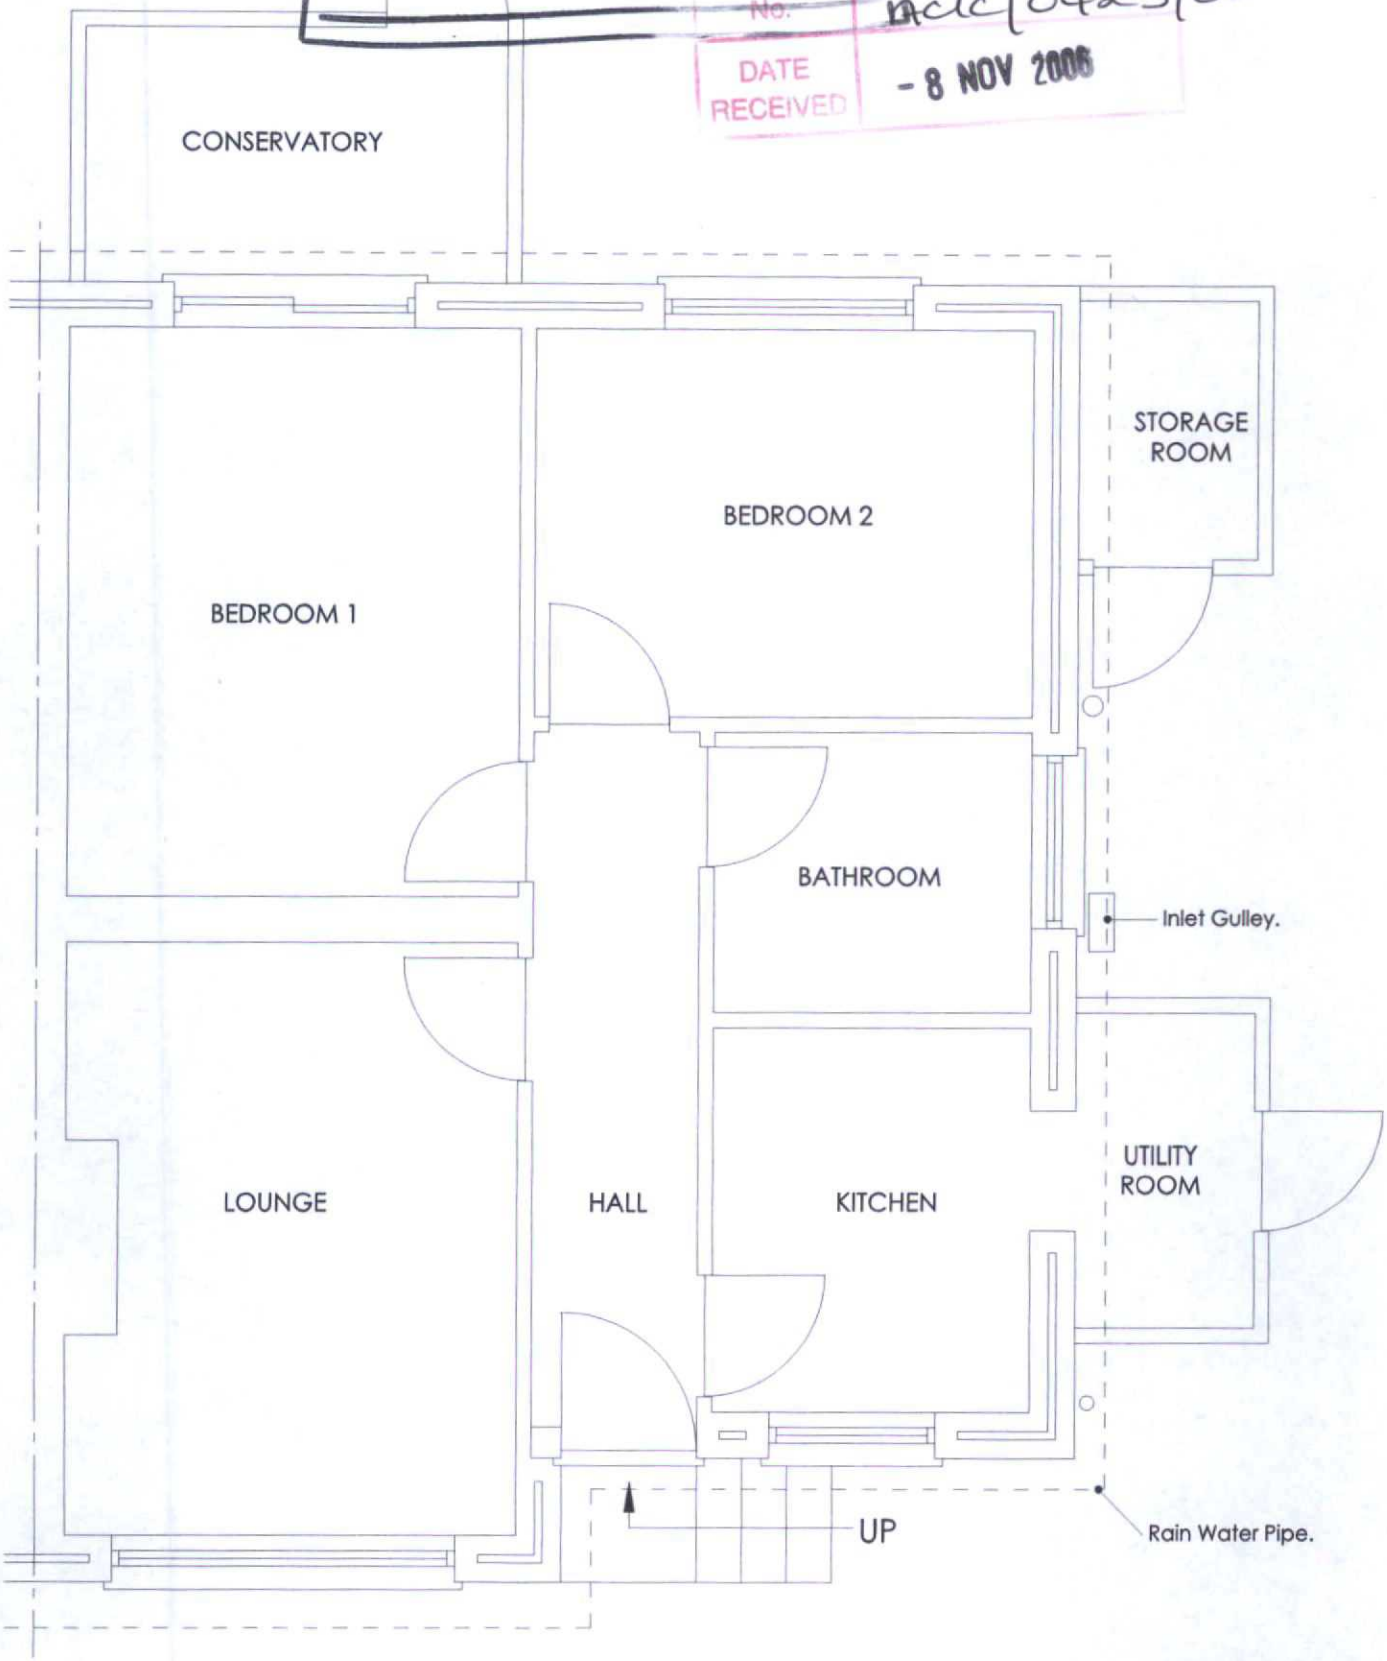


EXISTING GROUND FLOOR PLAN
SCALE=1:50 PLAN NO.:04

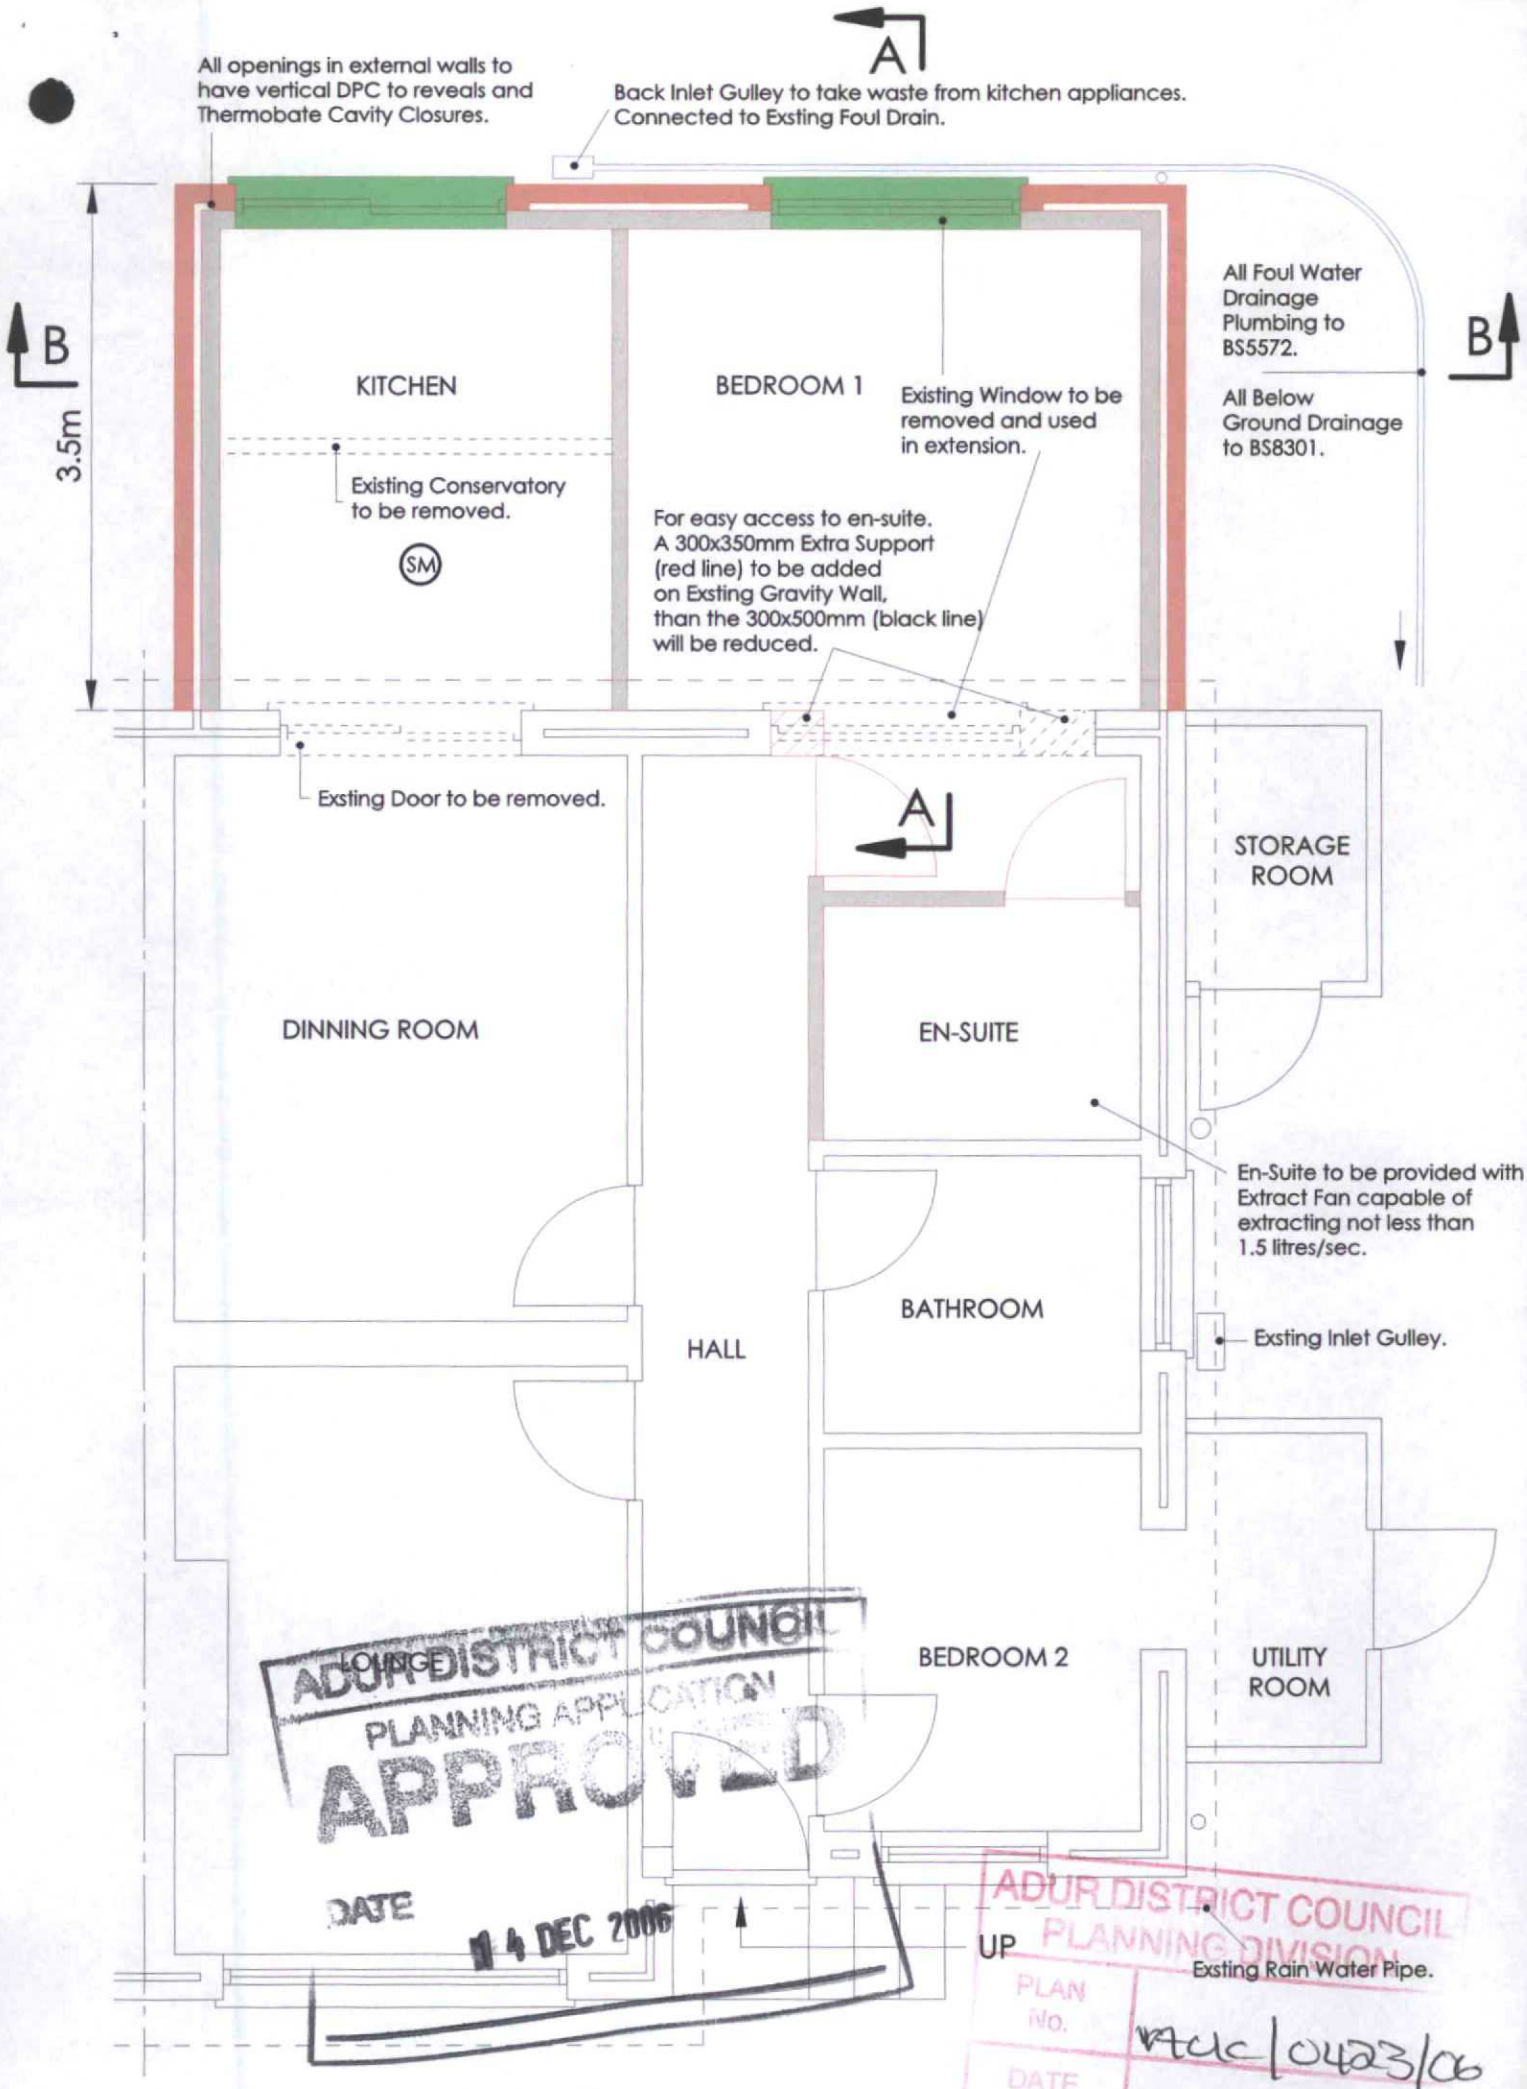


PROPOSED GROUND FLOOR PLAN
SACLE=1:50 PLAN NO.: 05

ADUR DISTRICT COUNCIL
PLANNING DIVISION
PLAN No.
DATE RECEIVED
- 8 NOV 2006
ADUR DISTRICT COUNCIL
PLANNING APPLICATION
APPROVED
DATE
14 DEC 2006

SCALE 1:50 PLAN NO: 80