BOROUGH OF WORTHING
DEPOSITED 7/12/07
TP. REF. No.
WB/ 07/1420/fun

WITHDRAWN
21.10.08

29

1

2

Car Parking Spaces

3

5.8

3

4

3

5

2

6

7

1

8

9

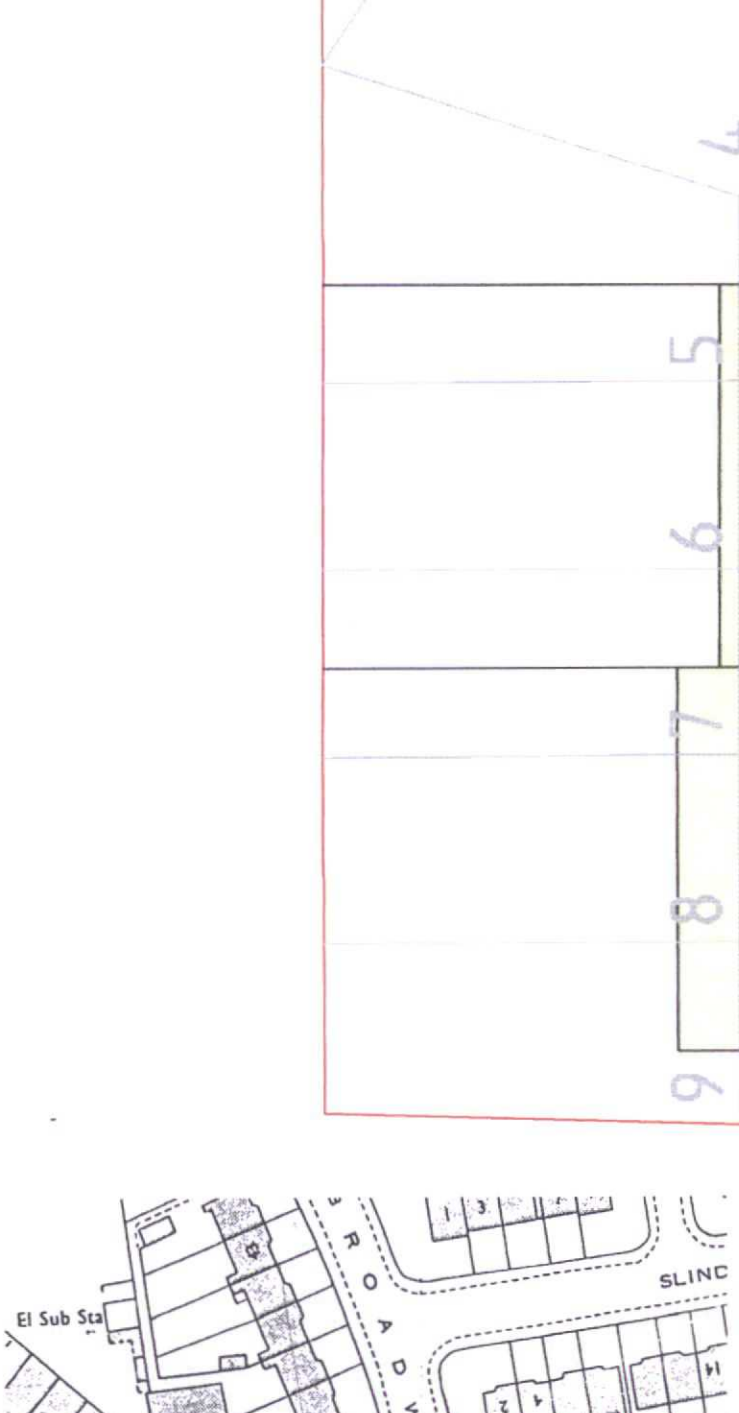

Location Plan
1:1250

Proposed Plan 1:100

PROJECT Proposed terrace of 3 No 2Bed 1½ storey cottages including parking spaces on garage compound land between 19 & 29 Broadwater Way, Worthing CLIENT Mr L Salt	Scales 1:50, 1:100 1:500, 1:1250 Date Oct 2007 Drawn srb	Revisions	Drawing No 15/07/25 04

Block Plan 1:500
(Existing)

PROJECT Proposed terrace of 3 No 2Bed 1½ storey cottages including parking spaces on garage compound land between 19 & 29 Broadwater Way, Worthing CLIENT Mr L Salt	Scales 1:50, 1:100 1:500, 1:1250 Date Oct 2007 Drawn srb	Revisions	Drawing No 15/07/25 03

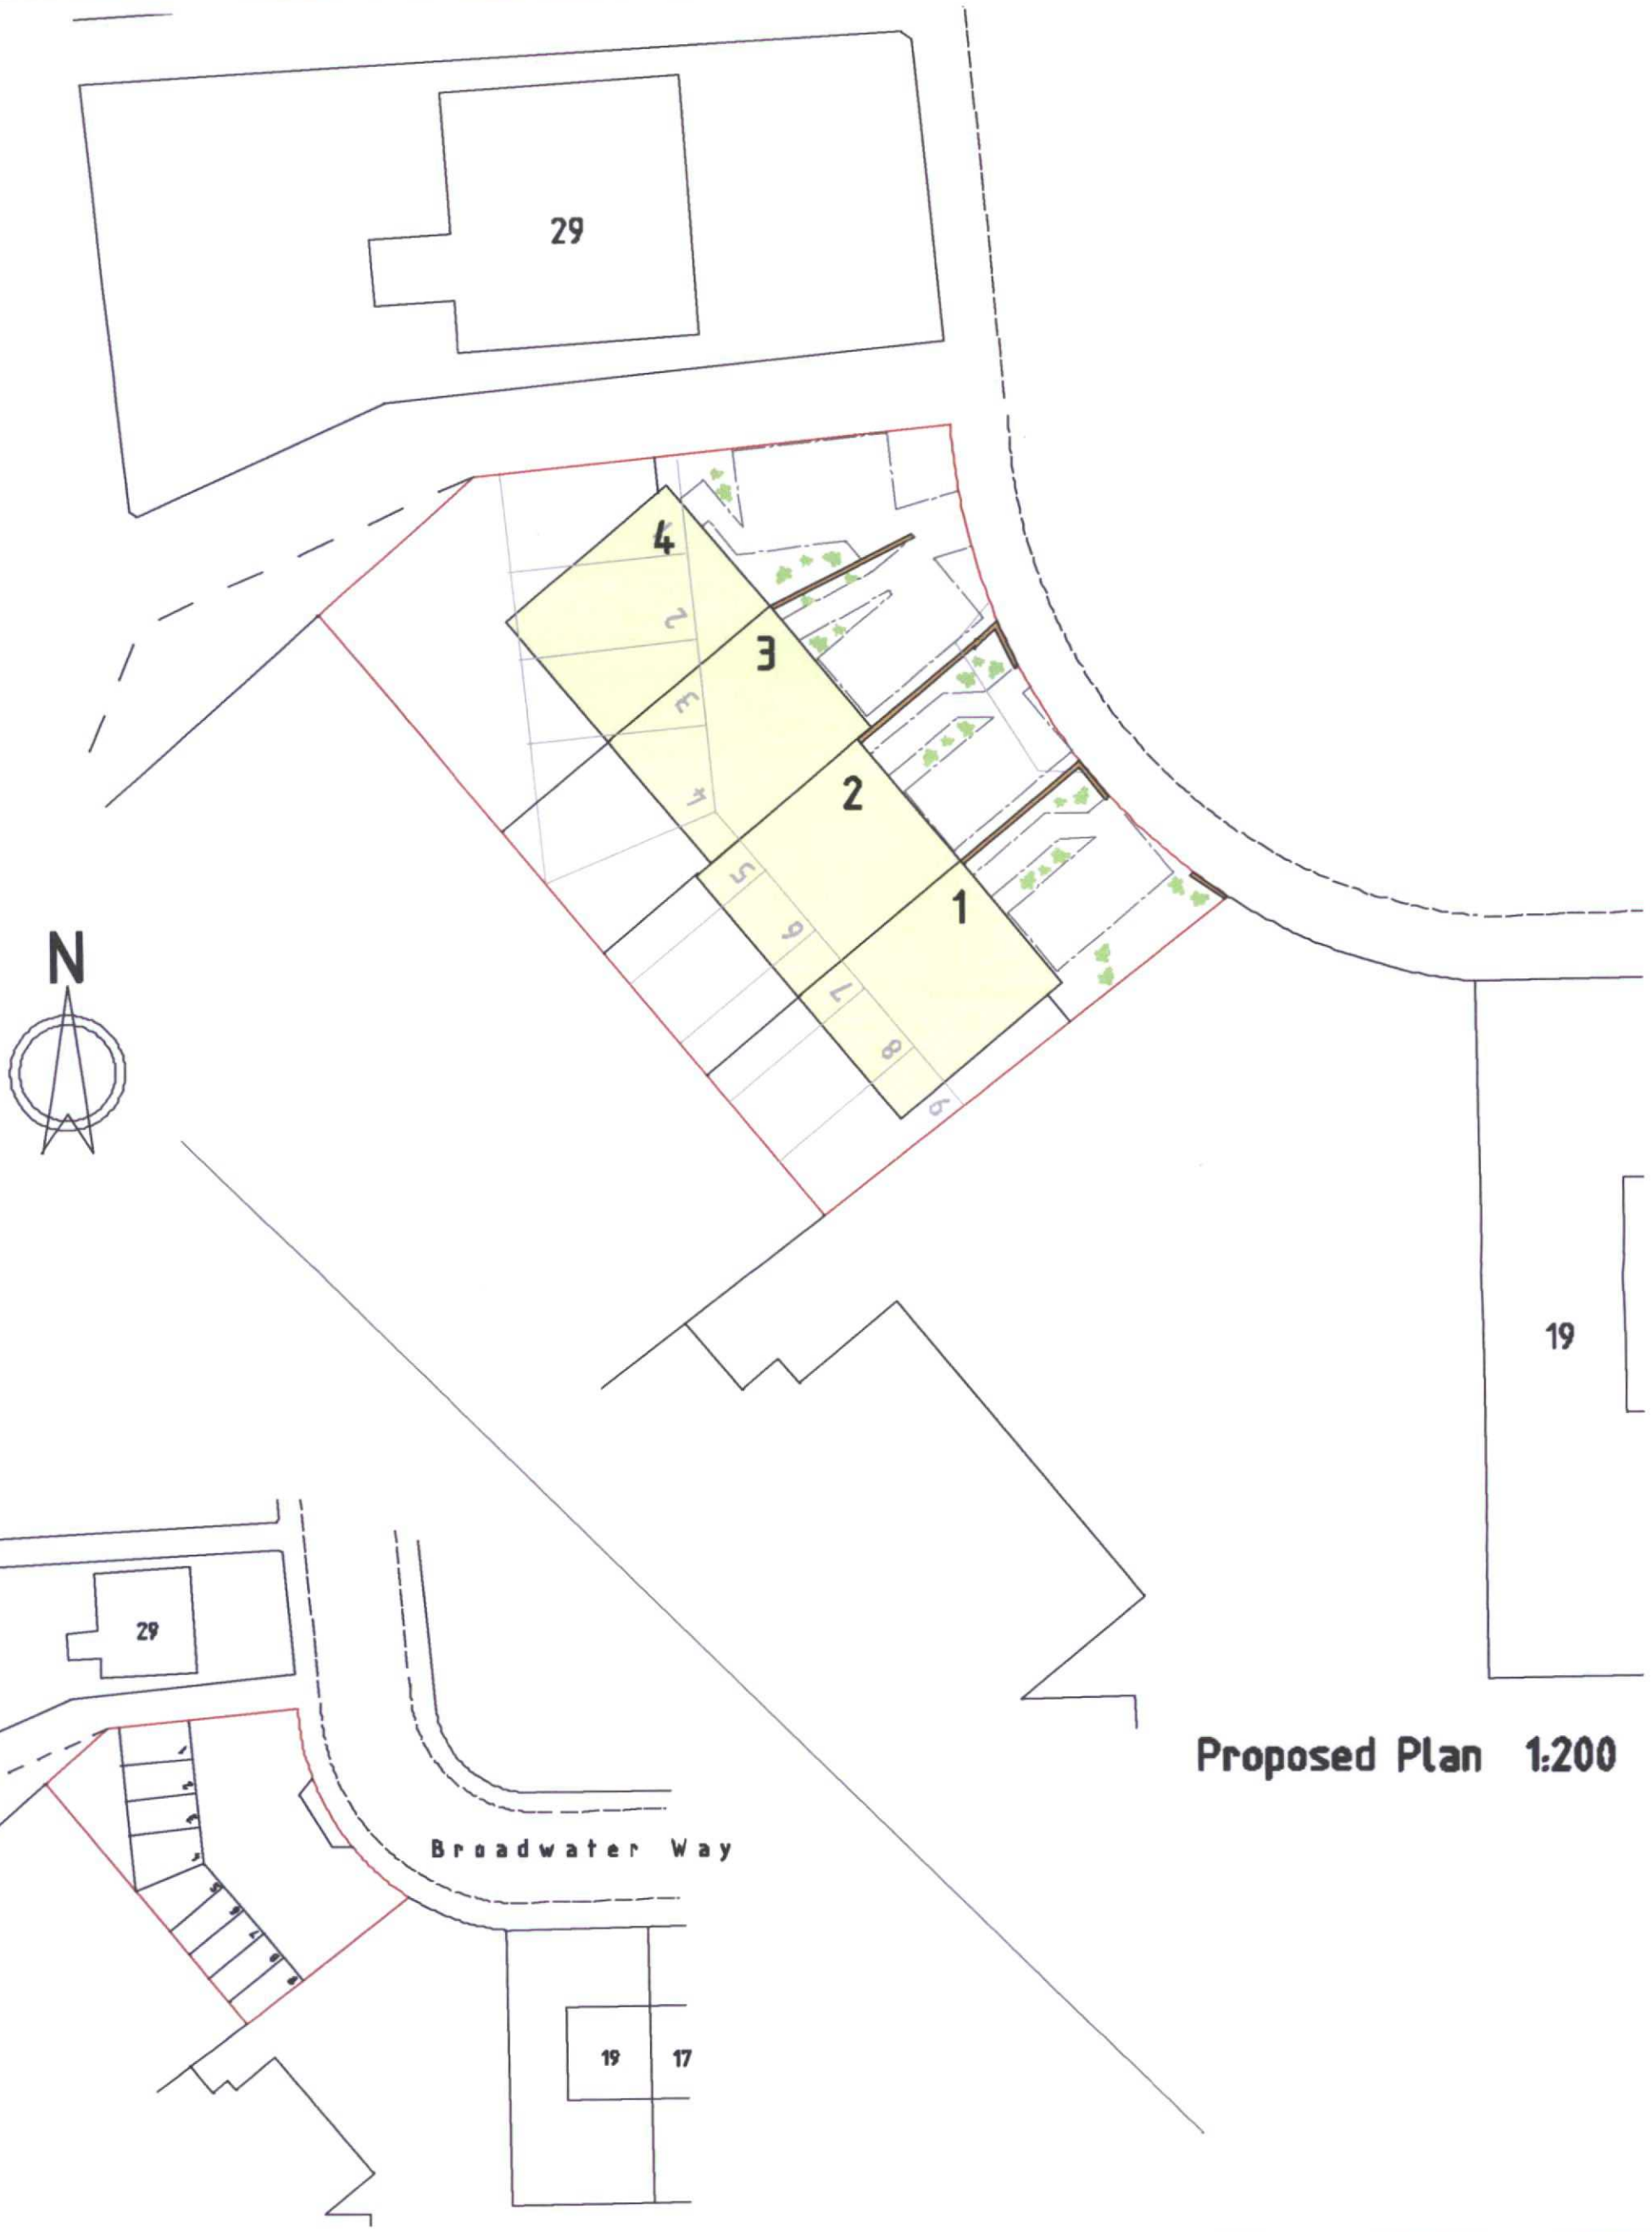

Proposed Plan 1:200

Block Plan 1:500

PROJECT
Proposed terrace of 4 No 2Bed 1½ storey cottages including parking spaces on garage compound land between 19 & 29 Broadwater Way, Worthing

CLIENT Mr L Salt

Scales
1:50, 1:100
1:500, 1:1250

Date
Oct 2007

Drawn
srb

Revisions

Drawing No 15/07/25 | 03

Proposed Elevations



North East Elevation
(Front)

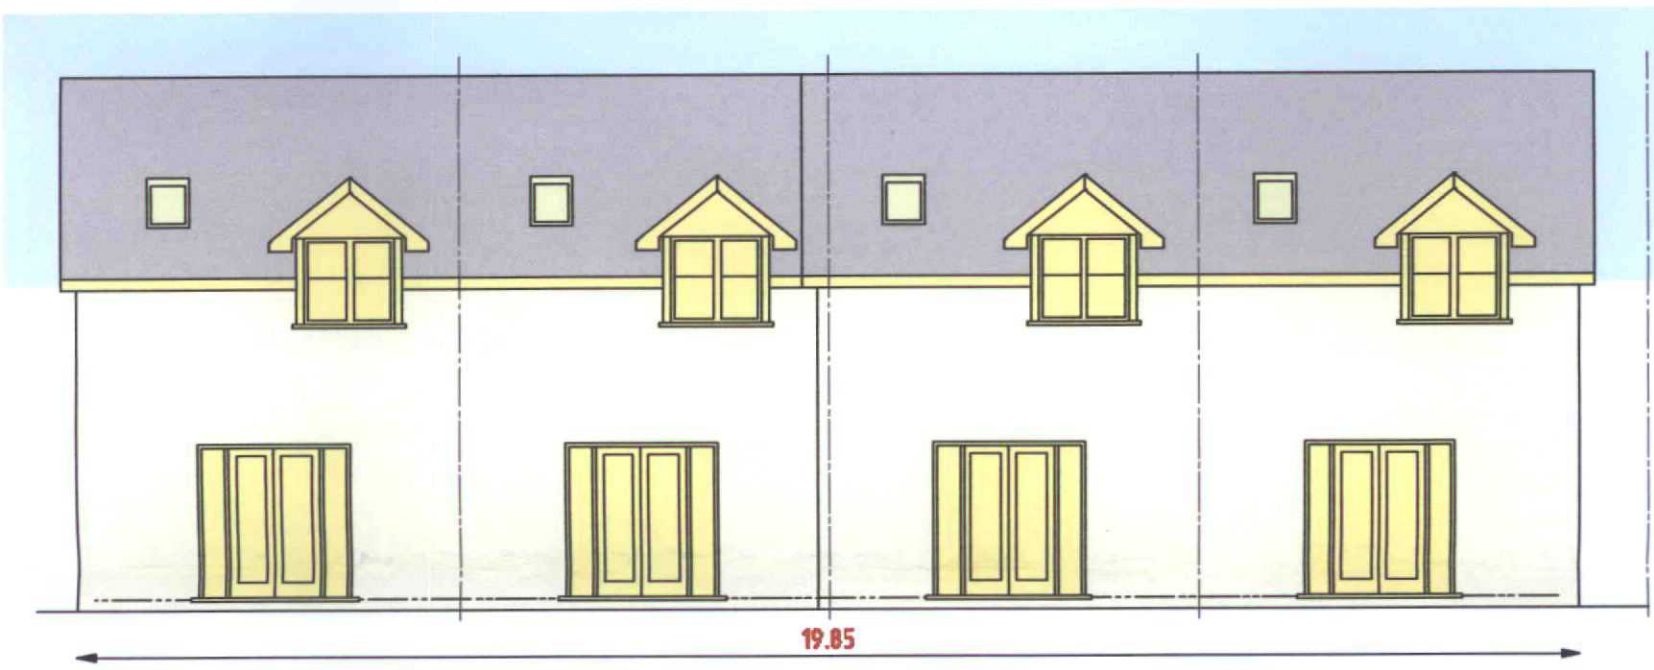

South West Elevation
(Rear)

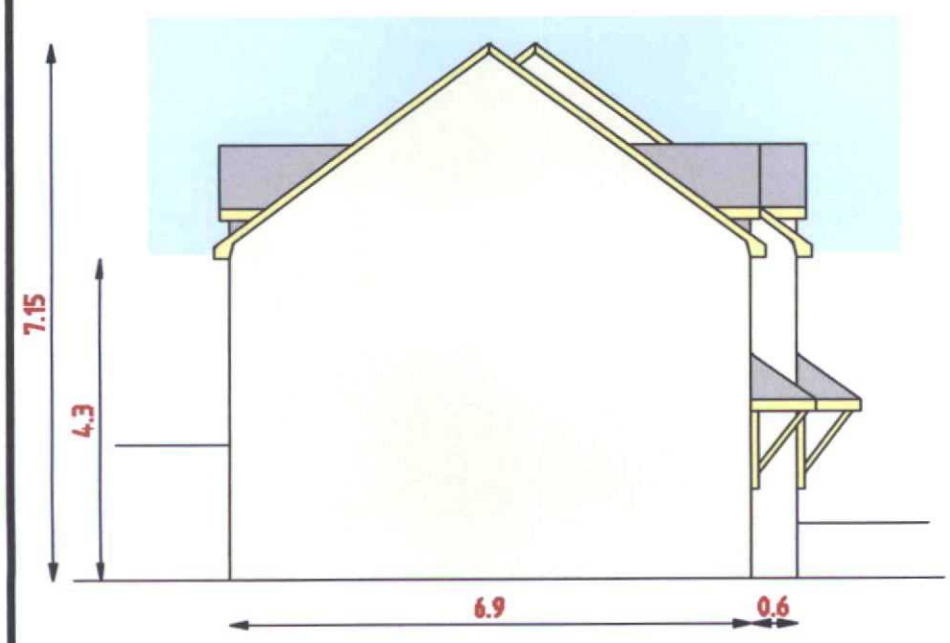

South East Elevation

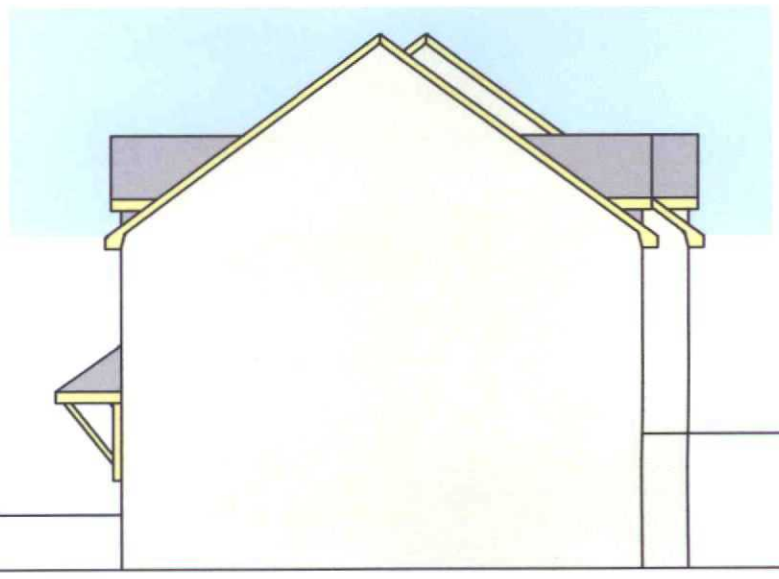

North West Elevation

PROJECT Proposed terrace of 4 No 2Bed 1½ storey cottages including parking spaces on garage compound land between 19 & 29 Broadwater Way, Worthing CLIENT Mr L Salt	Scales 1:50, 1:100 1:500, 1:1250 Date Oct 2007 Drawn srb	Revisions	
		Drawing No 15/07/25	01

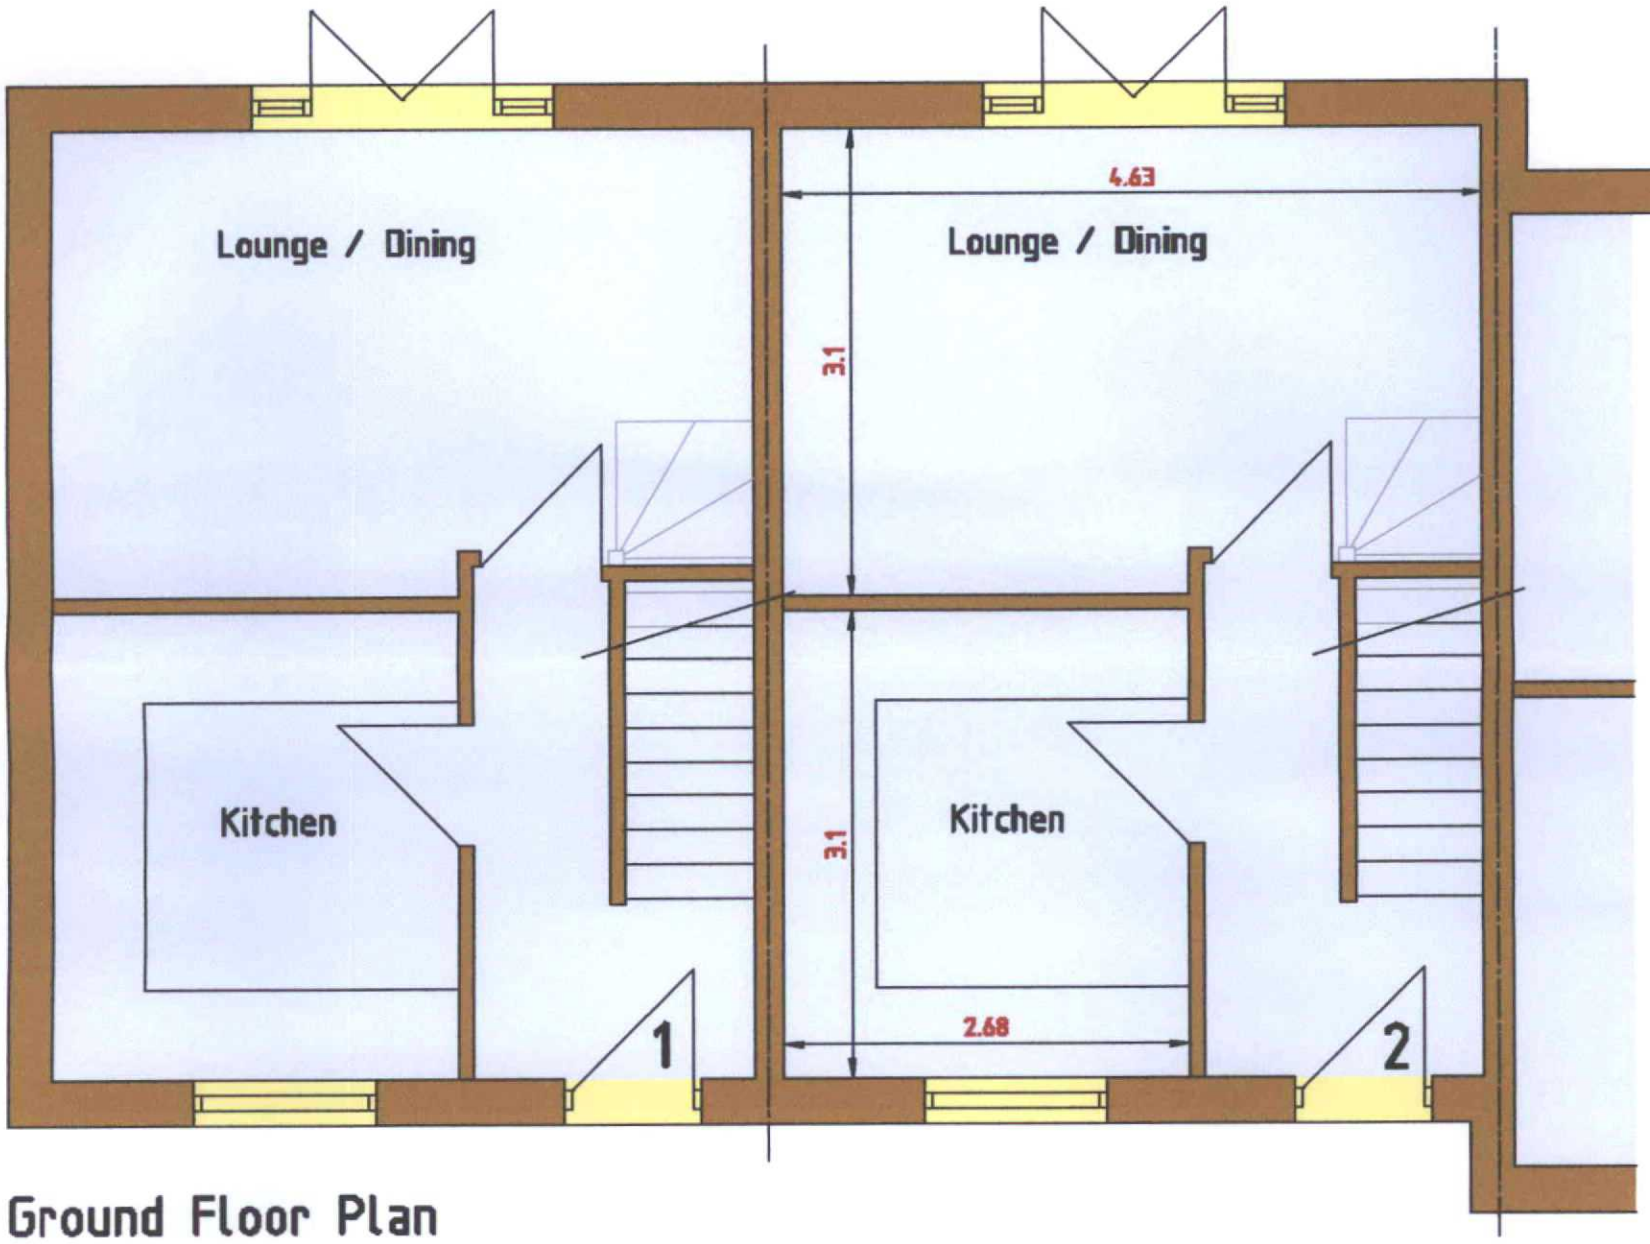

Ground Floor Plan

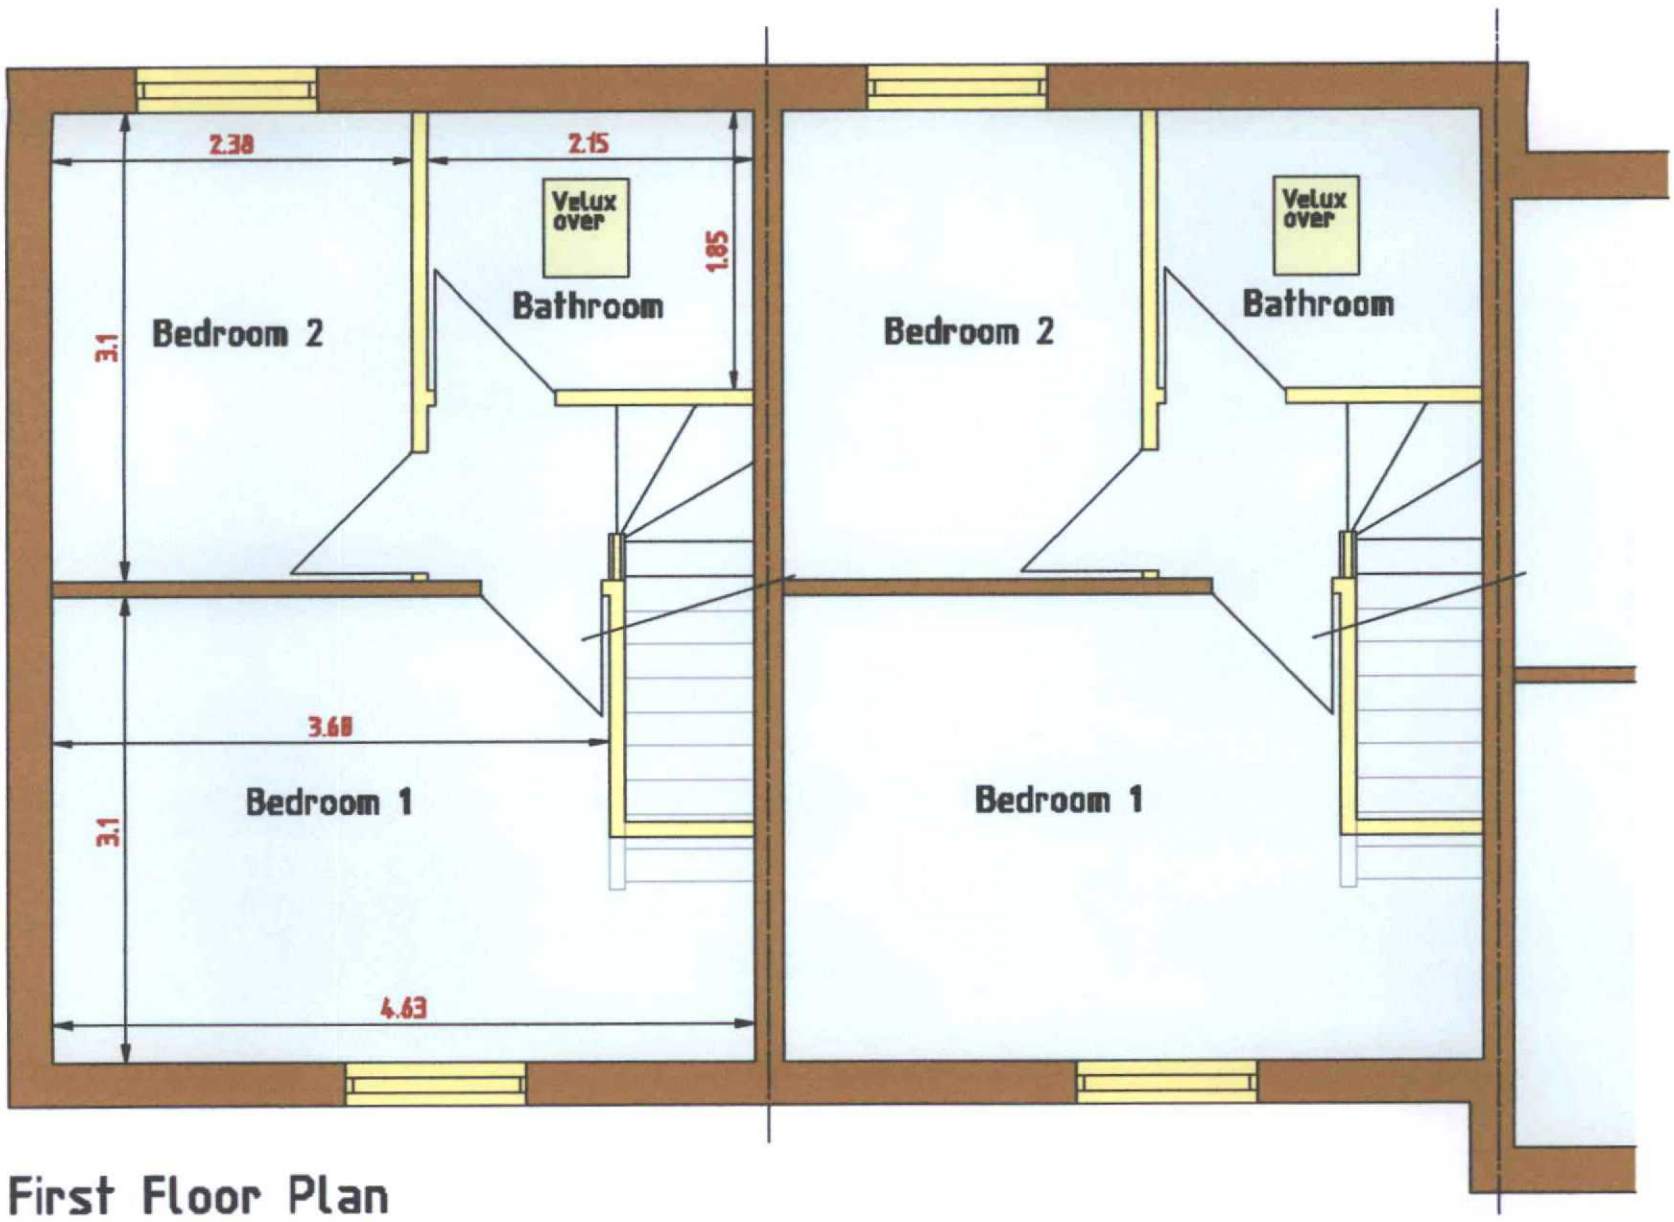

First Floor Plan

PROJECT
Proposed terrace of 4 No 2Bed 1½ storey cottages including parking spaces on garage compound land between 19 & 29 Broadwater Way, Worthing

CLIENT Mr L Salt

Scales
1:50, 1:100
1:500, 1:1250

Date
Oct 2007

Drawn
srb

Revisions

Drawing No 15/07/25 | 02