1. All dimensions are in mm and must be checked on site.
2. Drawings are to be read in conjunction with accompanying documents.
3. Any errors or inaccuracies should be brought to the attention of Si Mckay.
   This drawing is copyright ownership of Si Mckay.

NORTH

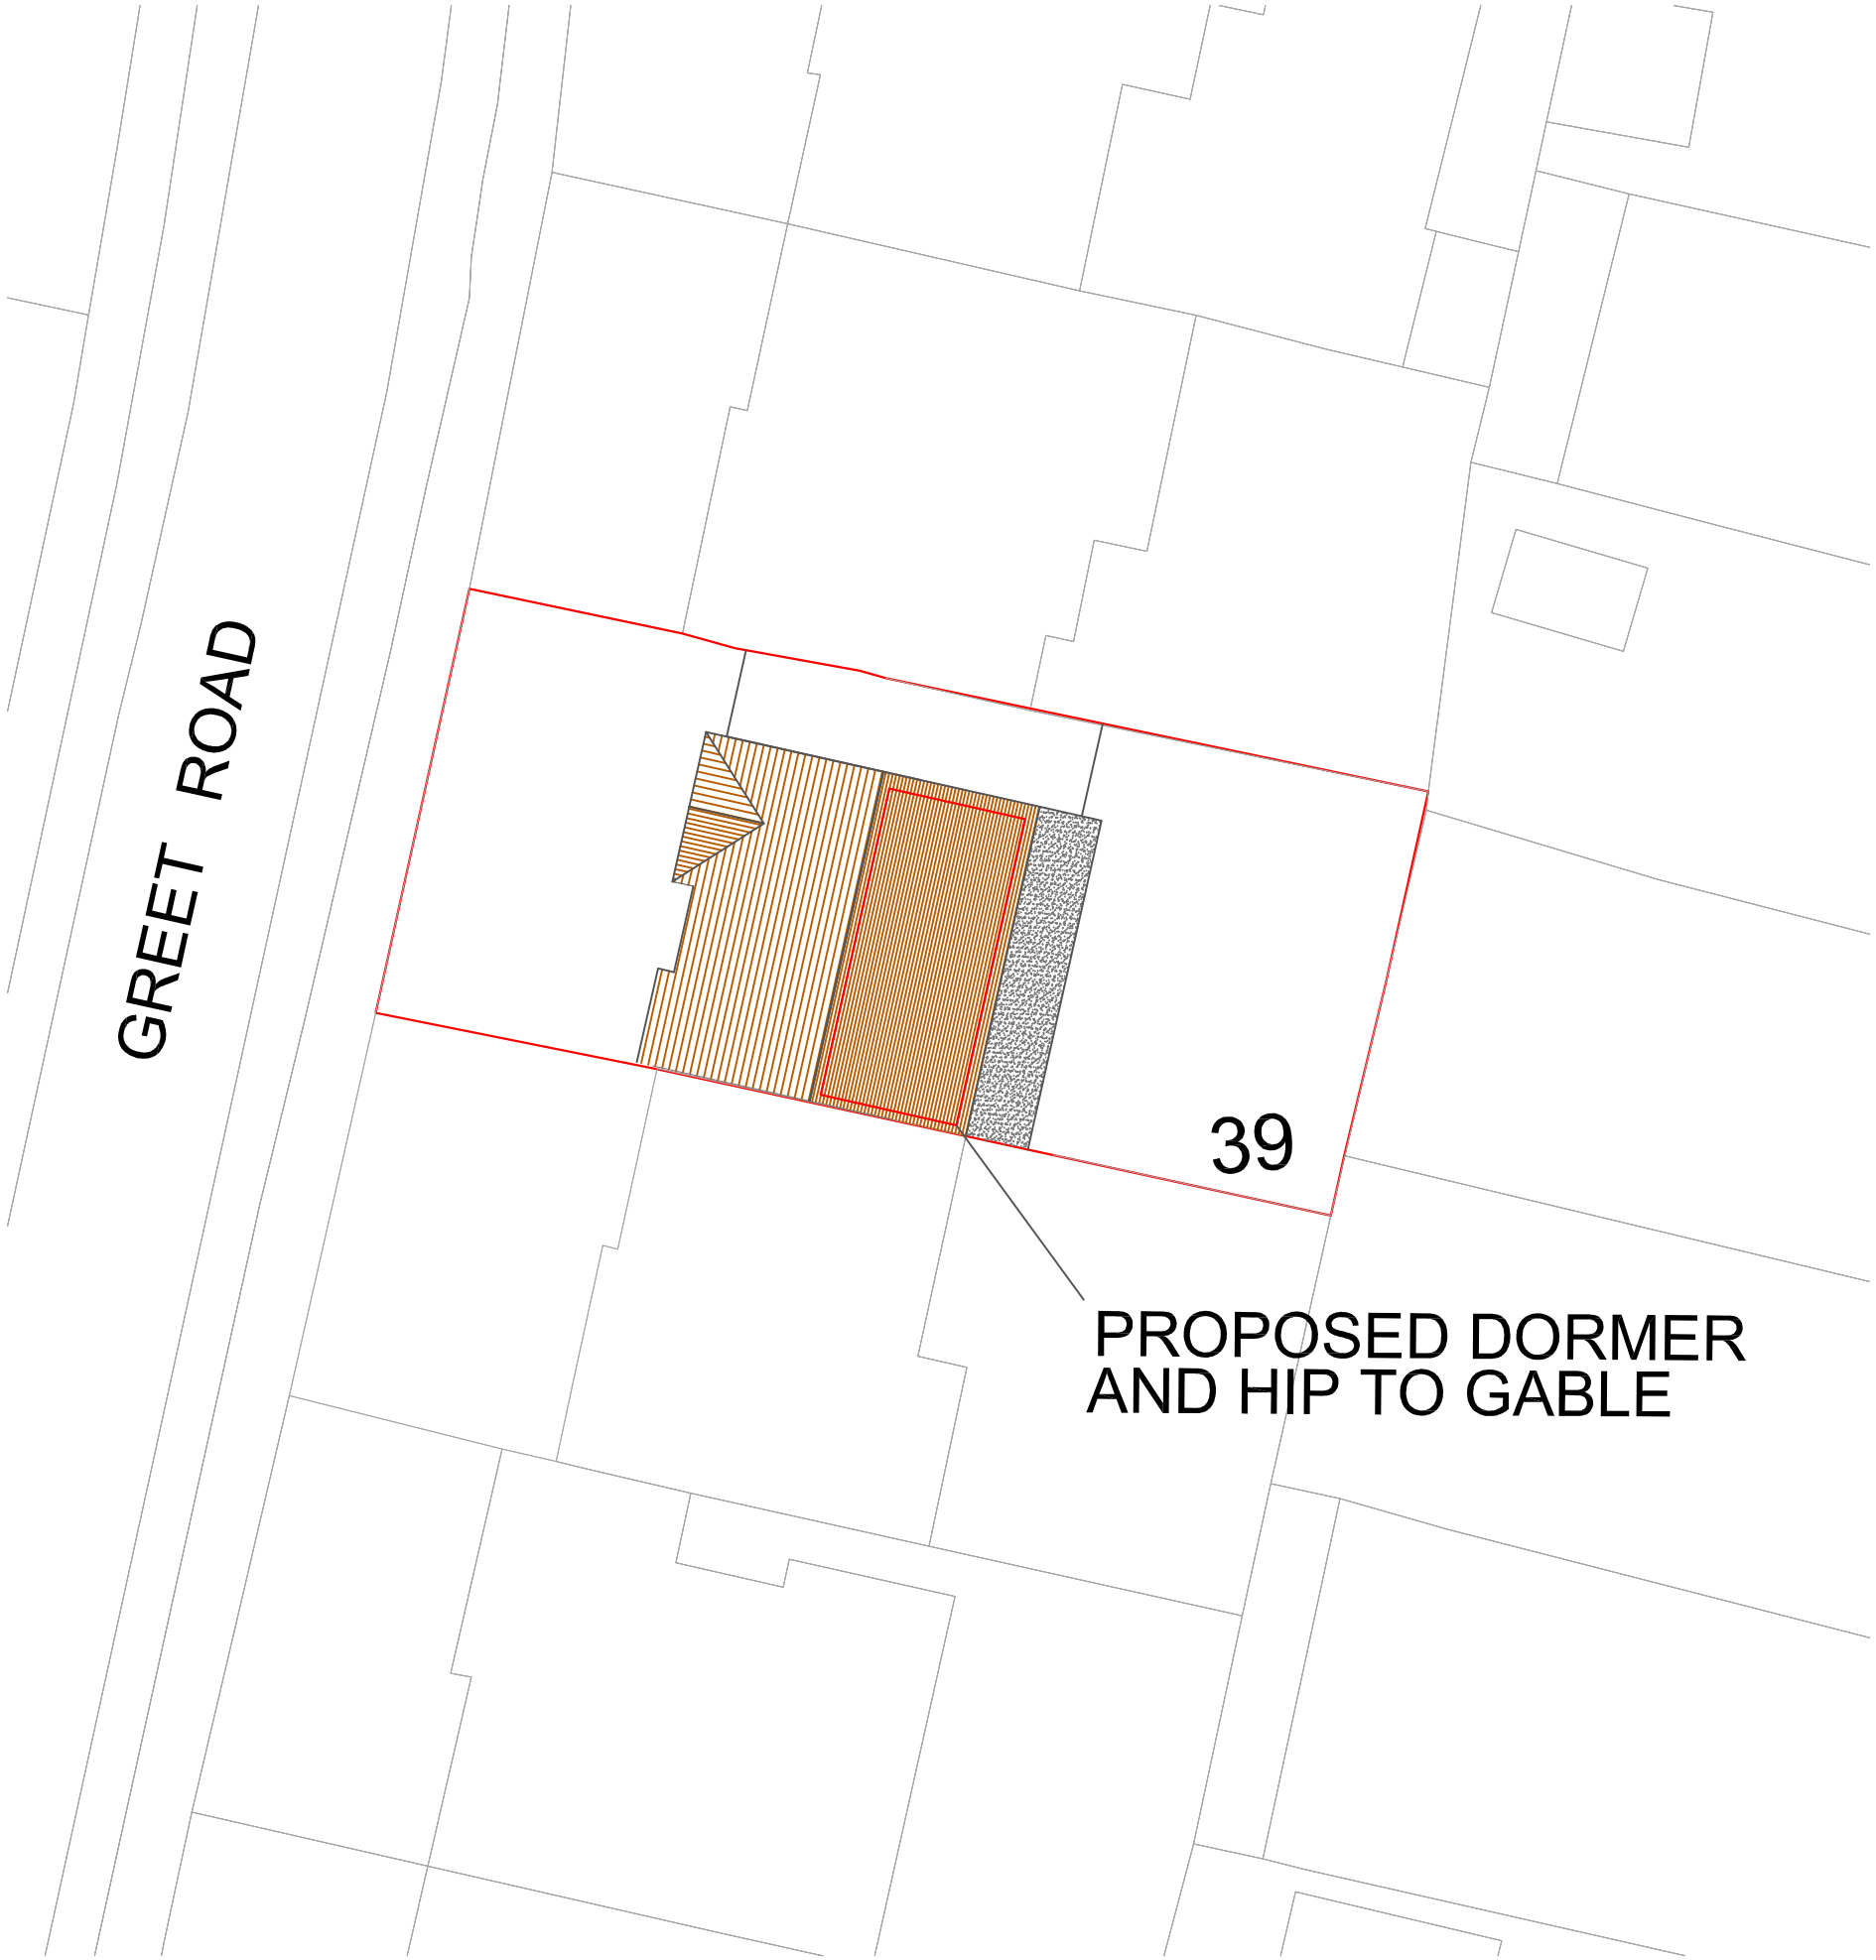

Site Block Plan

0m 2m 4m 6m 8m 10m 12m 14m 16m 18m 20m



Site Location Plan

PLANNING.
BUILDING REGS
DESIGN

ARCHITECTURAL SERVICES
07895 833619
simonmckay135@gmail.com

Client Name: DUSTIN WOOD

Address: 39 GREET ROAD, LANCING BN15 9NS

Drawing Title: SITE LOCATION AND BLOCK PLAN

Drawing Number	Stage	Date
DU-01	PLANNING	01.02.22

Scale	Paper	Rev
1:200 1:1250	A3	-