
43 ANCHOR CLOSE BN43 5BY.

APPLICATION FOR NEW GARDEN WALL TO EXTEND, ENCLOSING EXISTING BOUNDARY.

PLAN AMENDED 17/9/2020 TO LIMIT EXTENT OF NEW FENCE TO THE FRONT OF THE HOUSE - NOT THE FRONT GARDEN

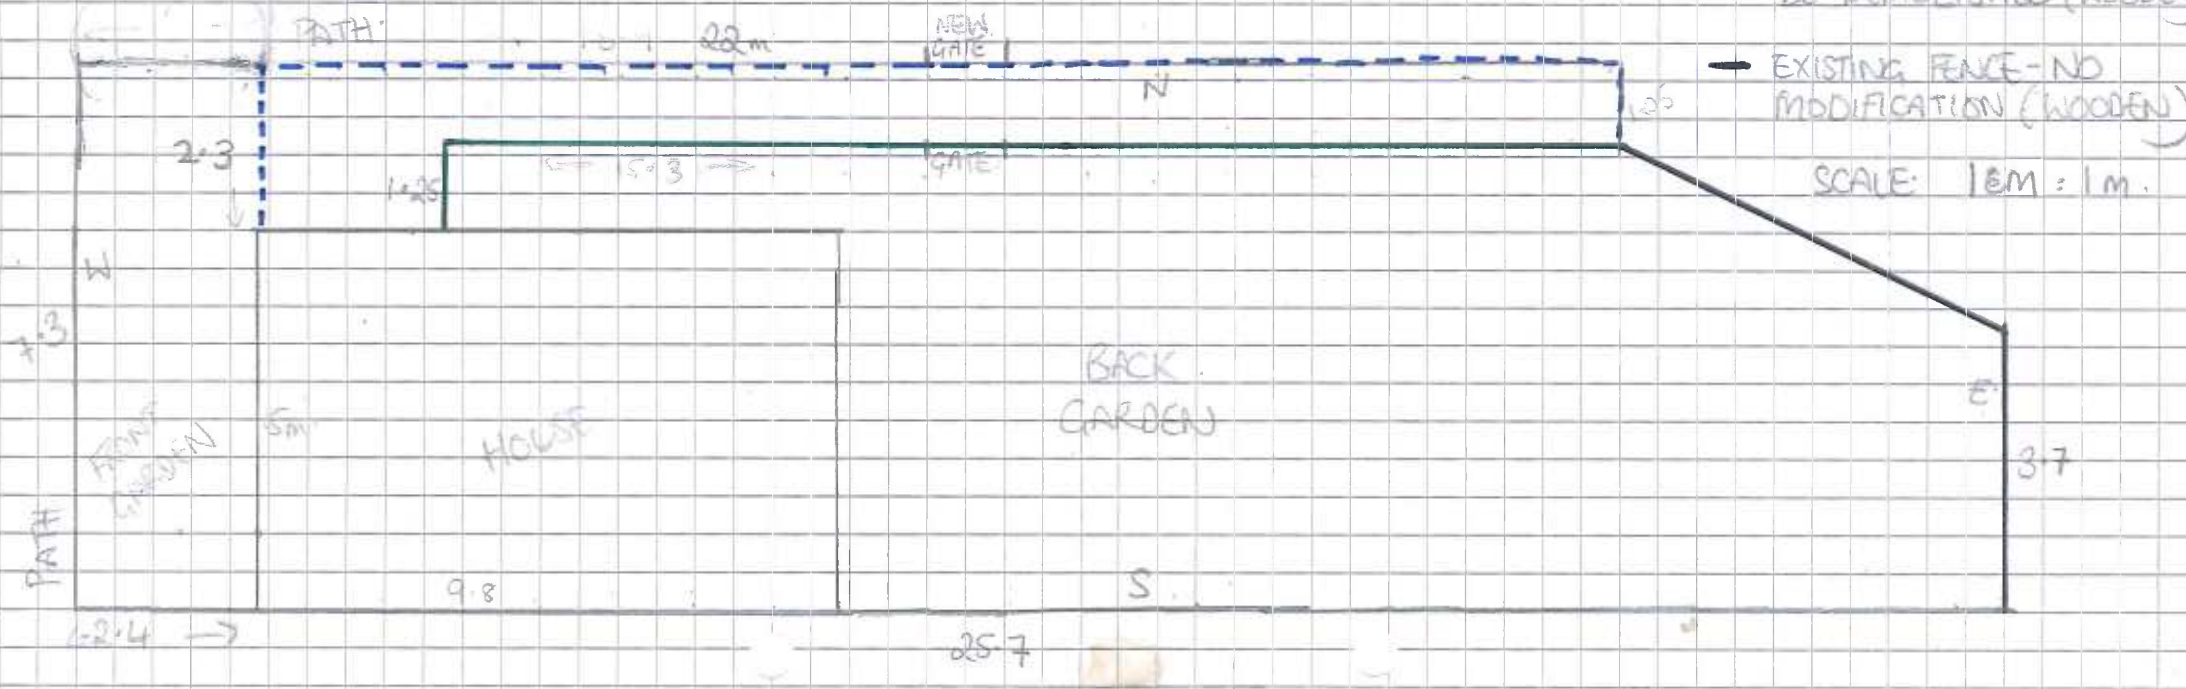

---- PROPOSED NEW WALL 2m HIGH BRICK TO MATCH HOUSE BRICKS

— EXISTING FENCE TO BE DEMOLISHED (WOODEN)

— EXISTING FENCE - NO MODIFICATION (WOODEN)

SCALE: 1cm : 1m.