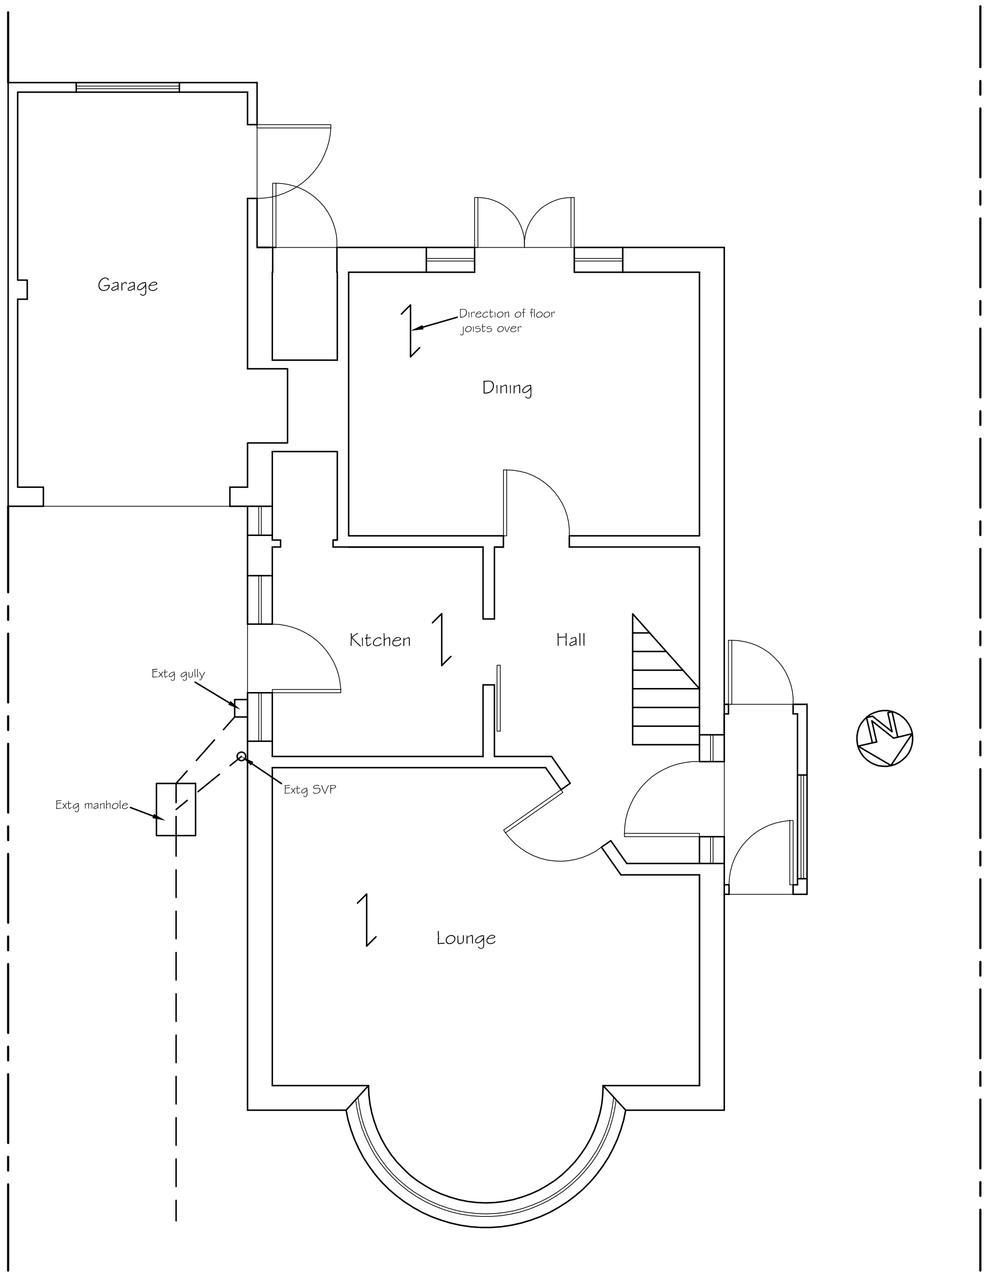

Existing Ground Floor Plan

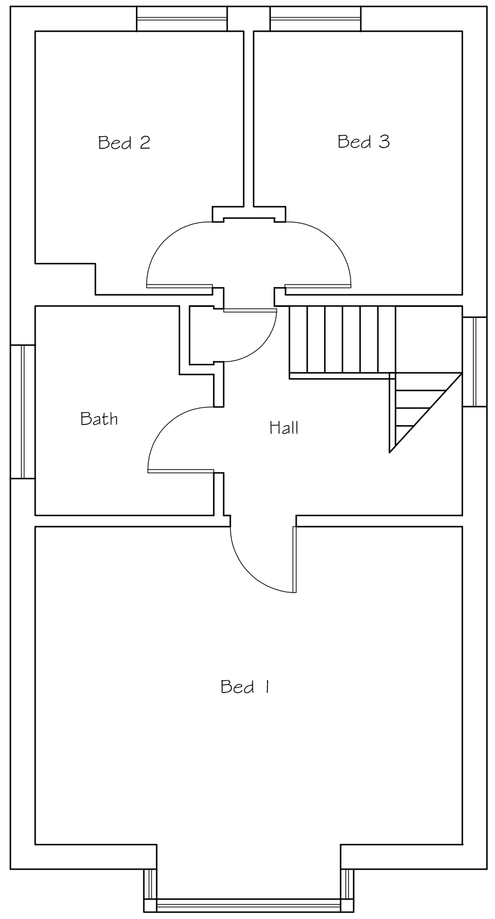

Existing First Floor Plan



SCALE 1:50

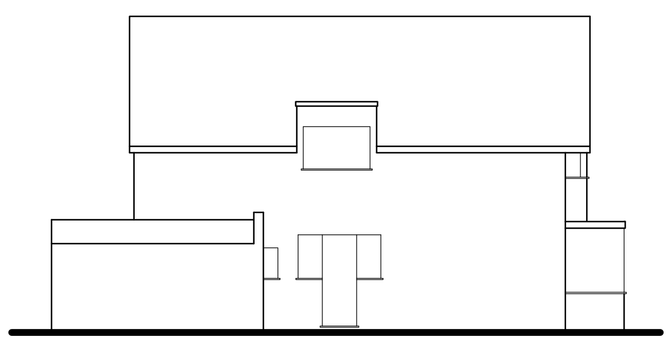

Existing Side (East) Elevation



Existing Rear (South) Elevation

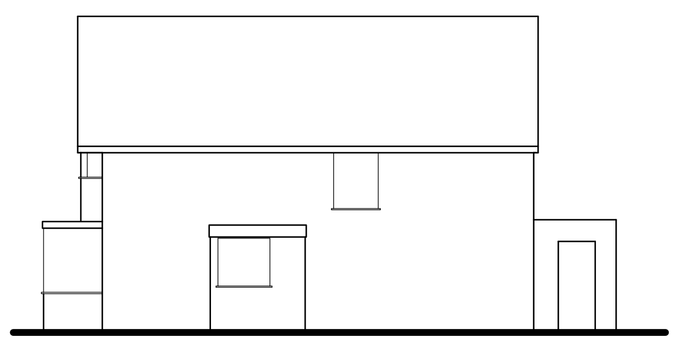

Existing Side (West) Elevation

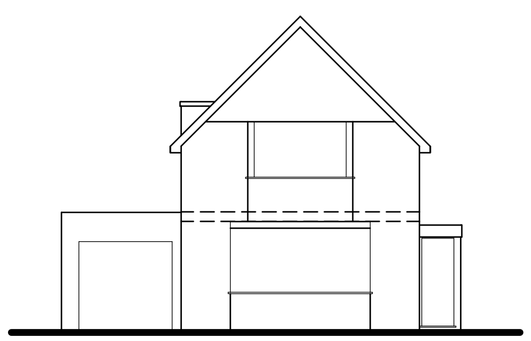

Existing Front (North) Elevation

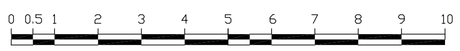

SCALE 1:100

Tony Rogers
Building Consultants
Address: 40 Dawn Crescent, Upper Beeding
West Sussex, BN44 3WH
Telephone: 01903 815225 Fax: 01903 815225

Rev.	Date:	Revision Description:

Client: Mrs B Goble

Address: 20 Sandown Road
Southwick
West Sussex
BN42 4HB

Project: Proposed single storey side extension

Scale: 1:50 1:100
Paper Size A1

Date: October 2016

Drawing No: 16/1175/01

Drawn By: AWR

Revision: