Existing

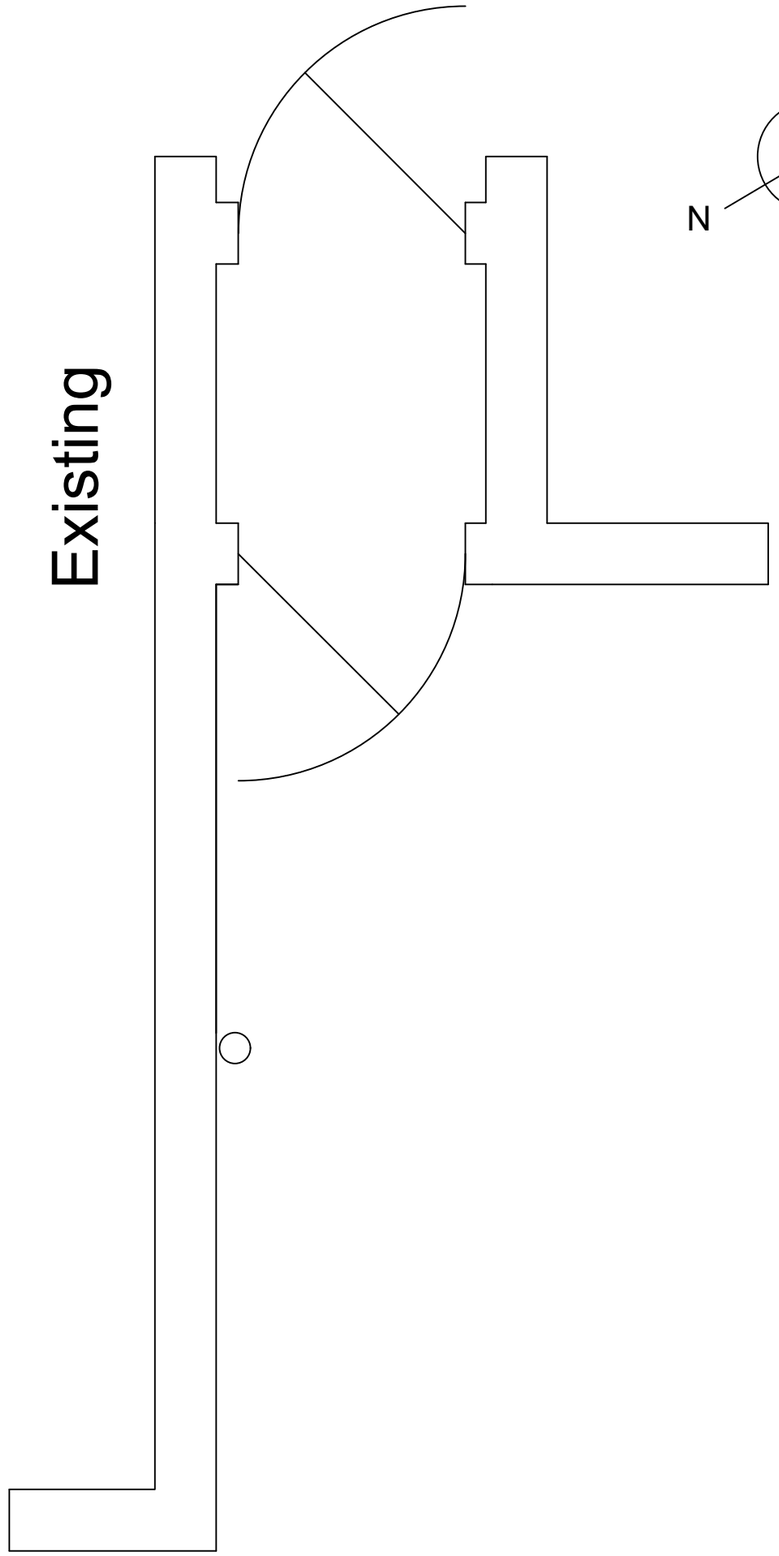

Proposed

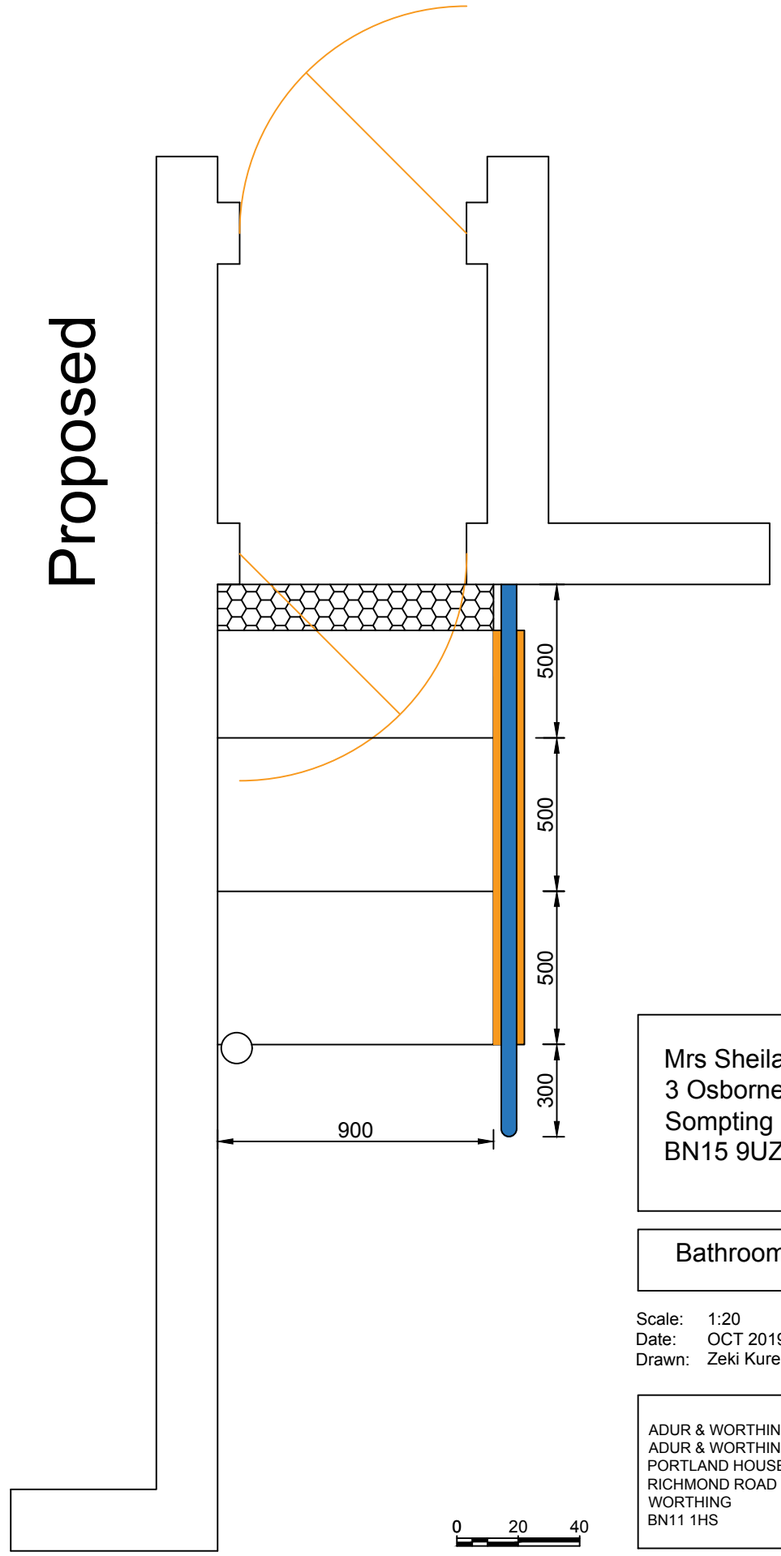

0 20 40

Mrs Sheila Wilsmore
3 Osborne Close
Sompting
BN15 9UZ

Bathroom & Access Adaptations

Scale: 1:20
Date: OCT 2019
Drawn: Zeki Kurekci

003/OSB

/02

ADUR & WORTHING HOME IMPROVEMENT ASSISTANCE
ADUR & WORTHING COUNCILS
PORTLAND HOUSE
RICHMOND ROAD
WORTHING
BN11 1HS