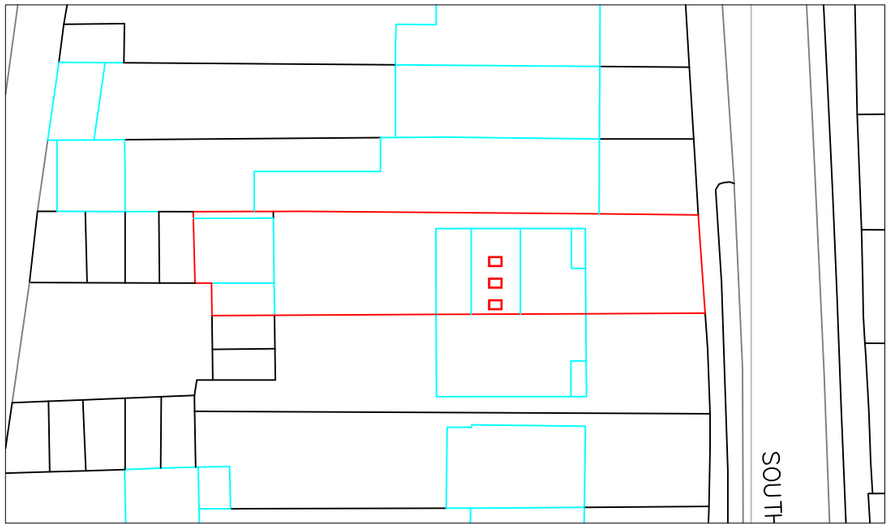

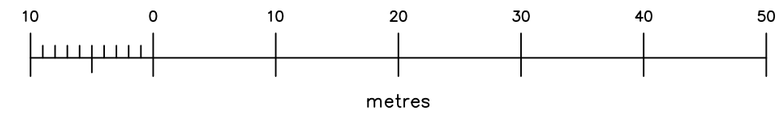

BLOCK PLAN - SCALE 1:500



LOCATION PLAN - SCALE 1:1250

KEY PROPOSED ROOF ALTERATION AREA

REV	DATE	DESCRIPTION	BY
B	24/09/19	Roof lights added	JAB
A	19/09/19	First Issue	JAB

CUSTOMER

Mr & Mrs Allenby-Byrne
19 Southdown Road Shoreham-by-sea

TITLE

19 Southdown Rd BN43 5AL
SITE LOCATION AND BLOCK PLAN

DRAW SUSSEX
DESIGN & DRAUGHTING SERVICES
Tel. :- 07724 000320 email drawsussex@gmail.com

BY:	DATE	SCALE
JOE A-B	**20/10/19**	**1:500/1:1250**

FOR:	CHK'D	APP'D	CAD No.

DRAWING No. **DA-0919-02** B