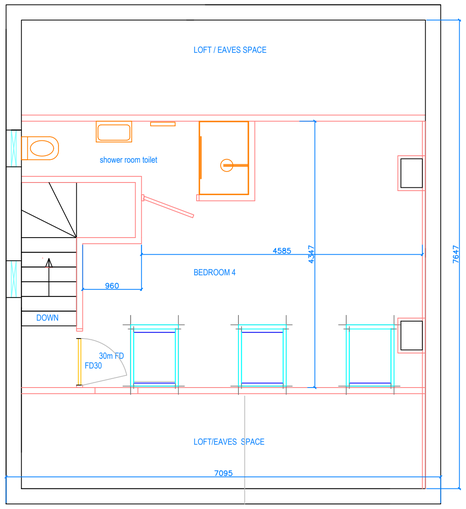

PROPOSED 2ND FLOOR

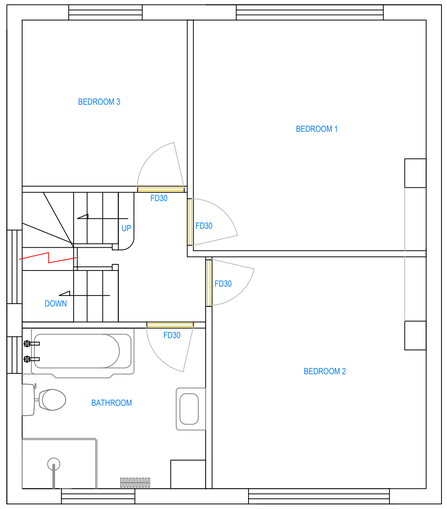

PROPOSED 1st FLOOR

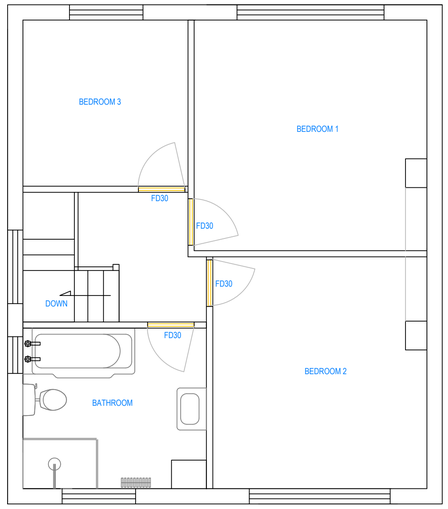

EXISTING 1st FLOOR

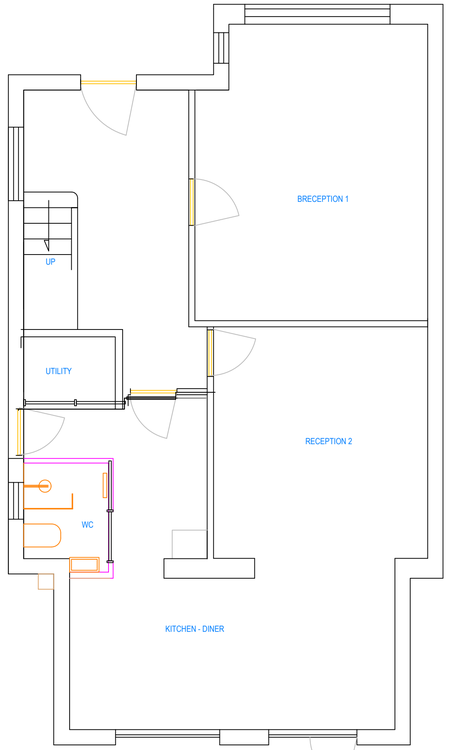

EXISTING GROUND FLOOR FLOOR

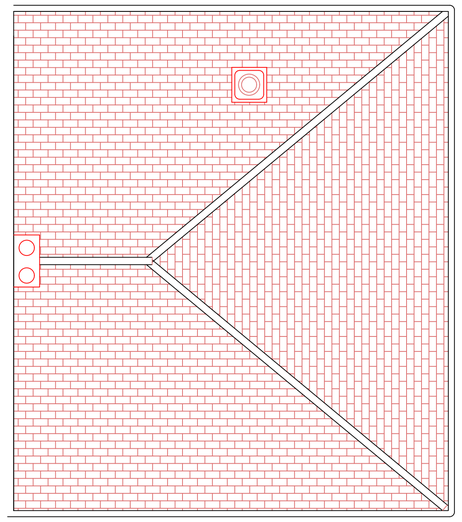

EXISTING ROOF PLAN

ALL PLAN VIEWS SCALE 1:50

EXTENDED ROOF (HIP TO GABLE) VOLUME= 22.5m³

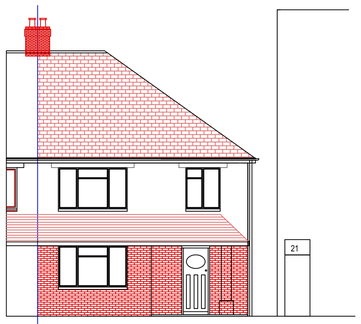

EXISTINGFRONT/EAST ELEVATION

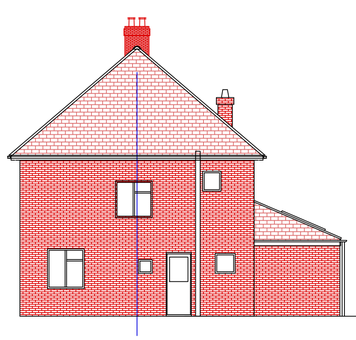

EXISTING SIDE/NORTH ELEVATION

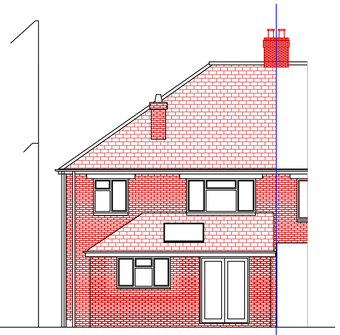

EXISTING REAR/EAST ELEVATION

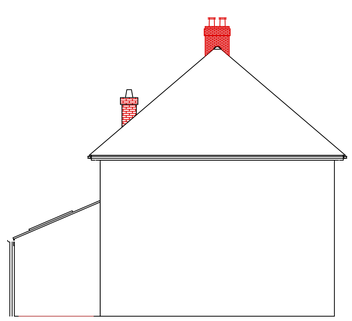

EXISTING SIDE/SOUTH ELEVATION

ALL ELEVATIONS SCALE 1:100

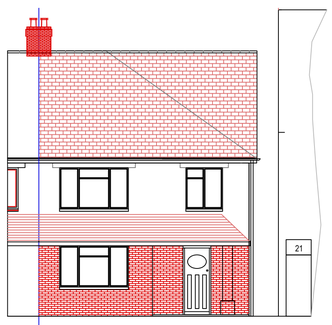

PROPOSED FRONT/EAST ELEVATION

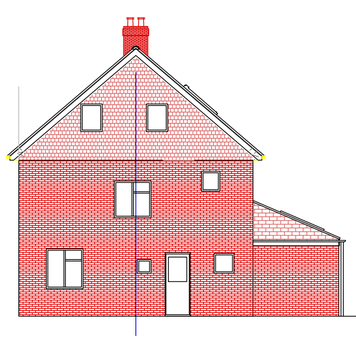

PROPOSED SIDE/ NORTH ELEVATION

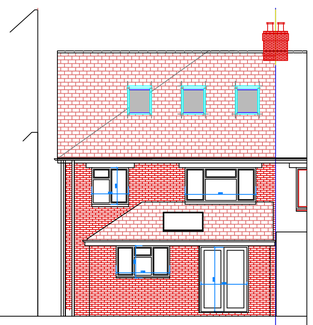

PROPOSED REAR/WEST ELEVATION

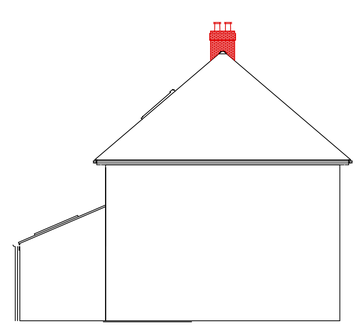

PROPOSED SIDE/SOUTH ELEVATION

PLANNING NOTES -

ROOF -
EXISTING PITCHED ROOF CLAD WITH PLAIN TILES. EXENDED PITCHED ROOF TO CLOSEST MATCH WITH EXISTING - REUSE EXISTING TILES WHERE POSSIBLE.

GABLE -
PLAIN TILE HANGING TO CLOSEST MATCH WITH EXISTING ROOF.

DRAINAGE -
GUTTERING TO CONNECT WITH EXISTING. FOUL WATER CONNECTED TO EXISTING F.W. SYSTEM - TO BE FINALISED ON SITE.

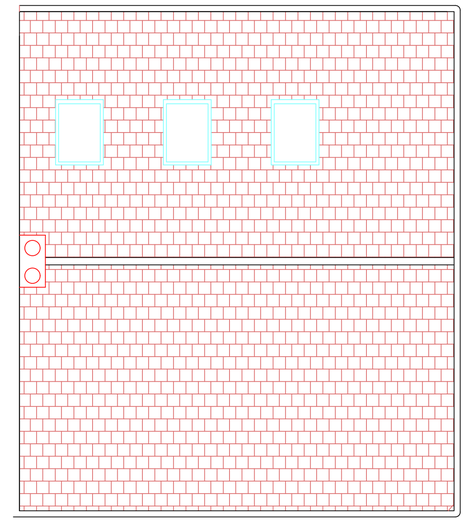

PROPOSED ROOF PLAN

REV	DATE	DESCRIPTION	BY
B	23/10/19	ROOF PLANS ADDED	JAB
A	21/10/19	First Issue	JAB

CUSTOMER
Mr & Mrs Allenby-Byrne
19 Southdown Road Shoreham-by-sea

TITLE
Hip To Gable end Conversion
Loft conversion

DRAW SUSSEX
DESIGN & DRAUGHTING SERVICES
Tel. :- 07724 000320 email drawsussex@gmail.com

BY:	DATE	SCALE
JOE A-B	18/09/19	1:100/1:50

FOR:	CHK'D	APP'D	CAD No.

DRAWING No.
DA-0919-01
B