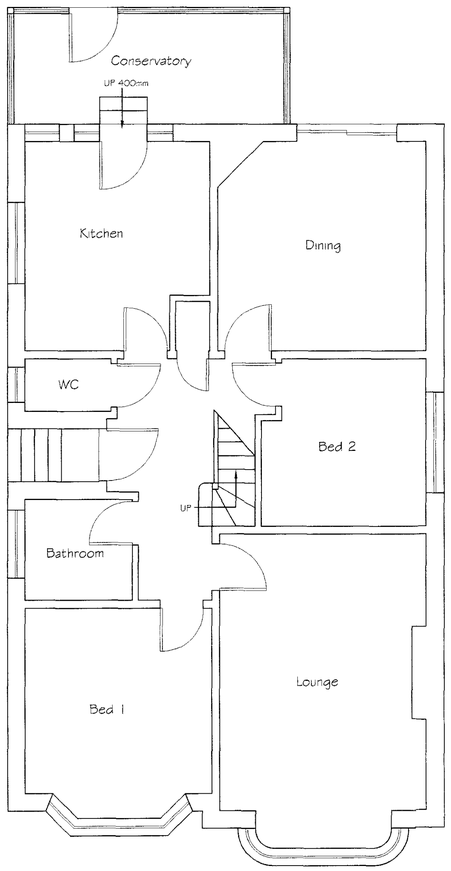

Existing Ground Floor Plan

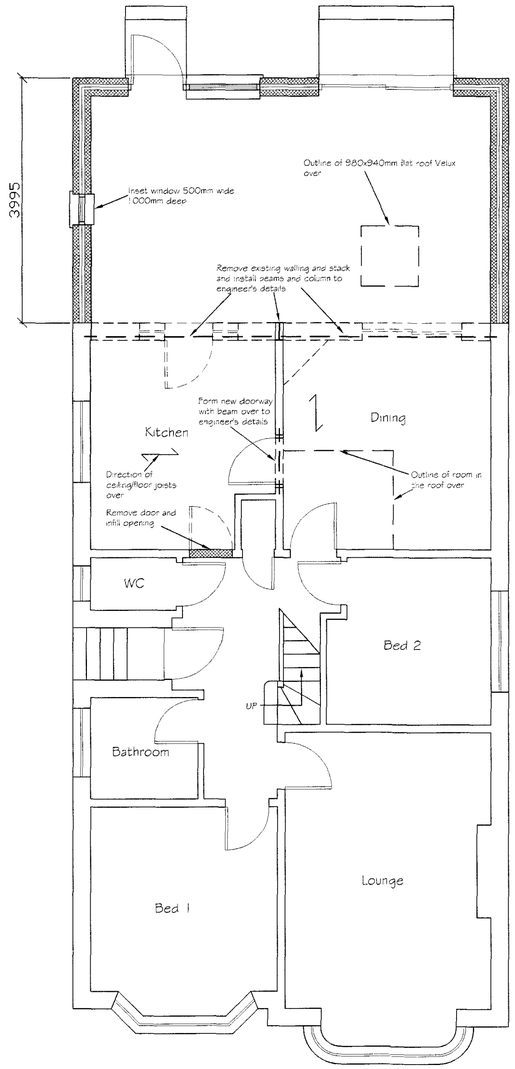

Proposed Ground Floor Plan

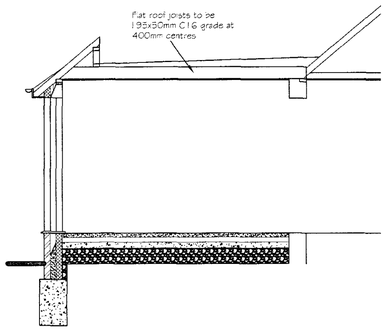

Cross Section

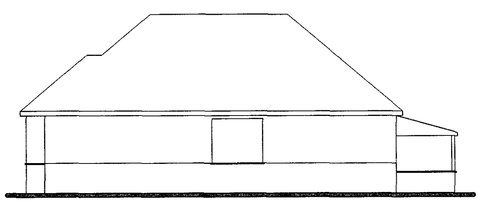

Existing Side Elevation

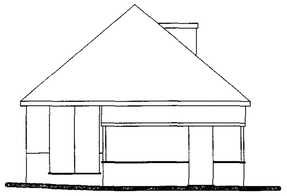

Existing Rear Elevation

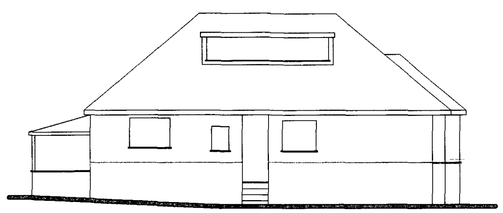

Existing Side Elevation

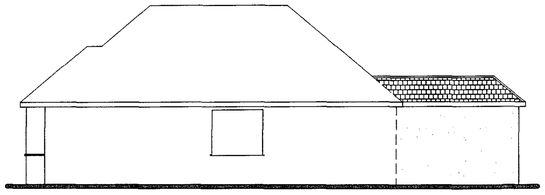

Proposed Side Elevation

All materials to match the existing

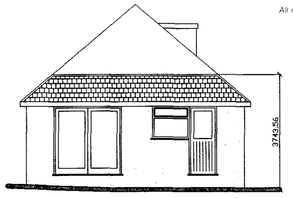

Proposed Rear Elevation

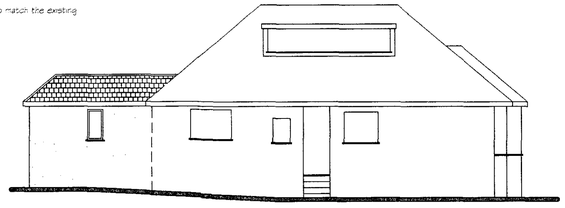

Proposed Side Elevation

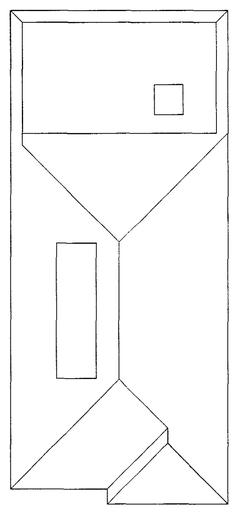

Proposed Roof Plan

ADUR ... PLANNING SERVICES
PLAN WDM/0173/13
DATE 13 FEB 2013
VALID

Tony Rogers
Building Consultants
Address: 40 Dawn Crescent, Upper Beeding
West Sussex, BN44 3WH
Telephone: 01903 815225 Fax: 01903 815225

Rev.	Date:	Revision Description:

Client: Mr & Mrs B Coomber

Address: 27 Greenways
Southwick
West Sussex
BN42 4QJ

Project: Proposed ground floor extension

Scale: 1:50 1:100
Paper Size A1

Date: January 2013

Drawing No: 13/814/01

Drawn By: AWR

Revision: