0m 1m 2m 3m 4m 5m

VISUAL SCALE 1:50 @ A3

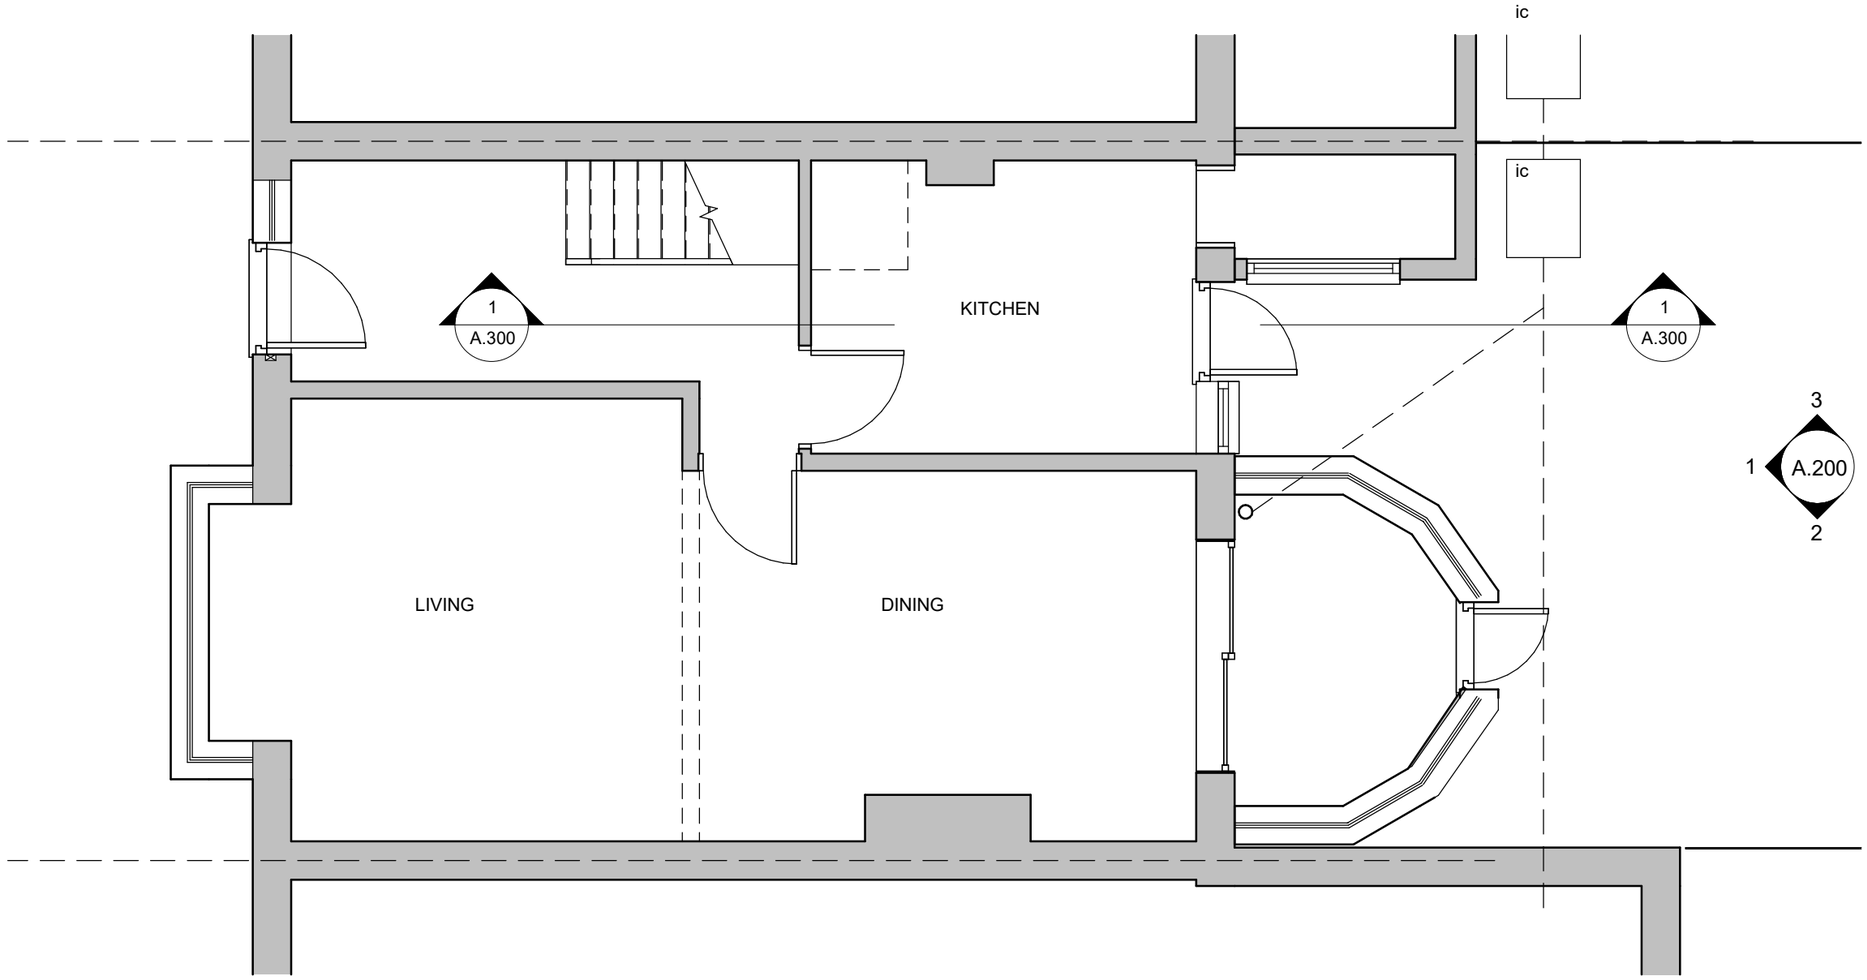

1 GROUND FLOOR

1 : 50

KRONA DESIGN
ARCHITECTURAL DESIGN & DRAFTING
4 Union Place | Worthing | BN11 1LG
info@kronadesign.co.uk | kronadesign.co.uk
Tel: 01903 256150 Mob: 07827 994111

PROJECT

Rear Extension

ADDRESS

12 Bramley Road
Worthing

TITLE

Existing Ground Floor

CLIENT

Sue Fuller

DRAWN	STATUS	DATE
JLB	Design	30/07/24

SCALE (@ A3)	PROJECT NUMBER
1 : 50	KD.1580

DRAWING NUMBER	REV
A.100	

© KRONA DESIGN