Ordnance Survey
Ukmapcentre.com

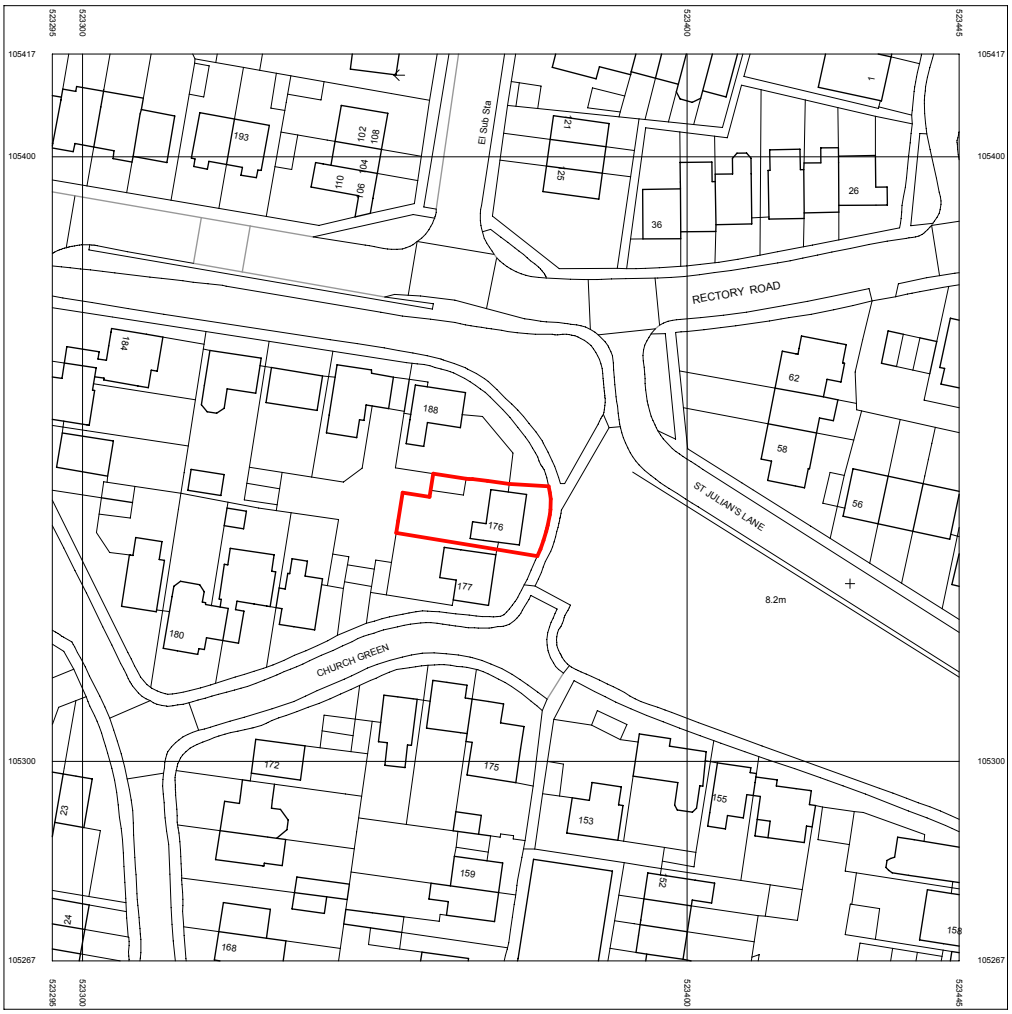

Serial number: 143581

© Crown copyright and database right 2018
Ordnance Survey licence 100048957
Reproduction in whole or in part is prohibited
without the prior permission of Ordnance Survey

Scale Bar 1:1250

0 10 20 30 40 50 60 70 80 90 100 110 120

N

Location Plan **Scale: 1:1250**

Scheme: **176 Church Green, Shoreham-by-Sea**

Client: Mr & Mrs. Richards

Drawn by: RN Scale: 1:1250@A4

Date: 25.07.18 Drawing Number: **SK1805-01**

HADAI
Hove Architectural Design And Interiors
www.hadai.co.uk
07903 500 621 rachel@hadai.co.uk