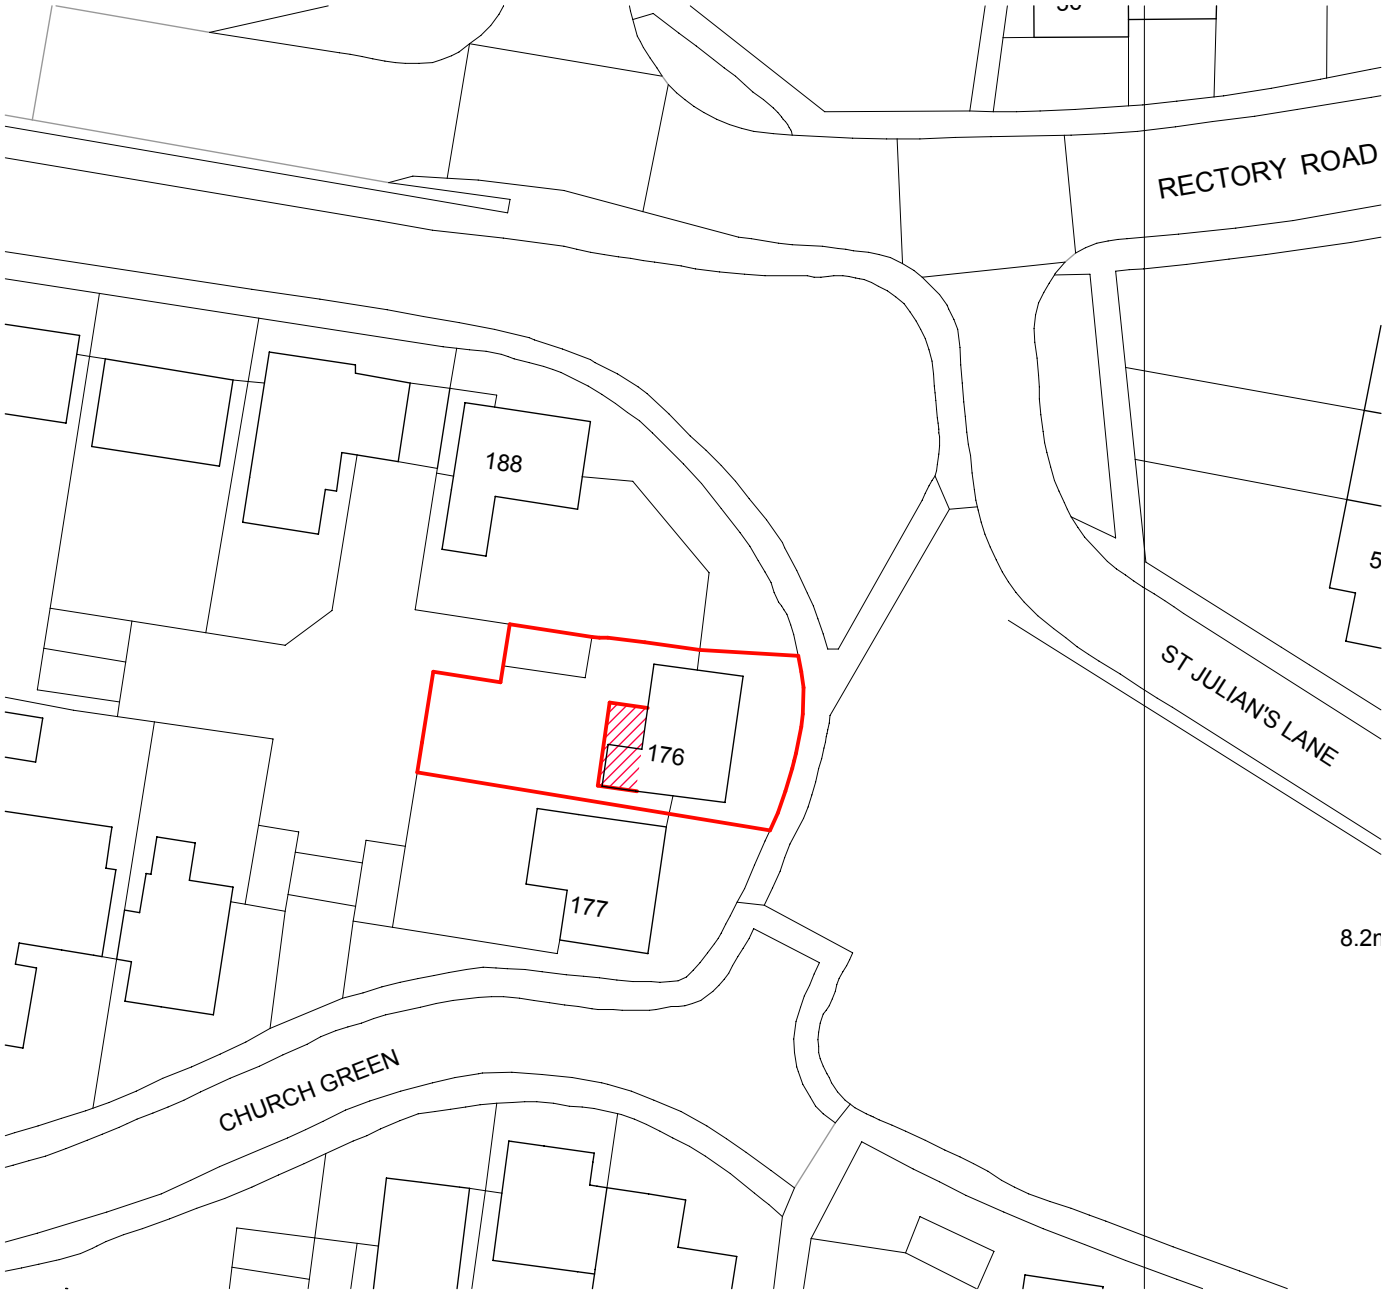

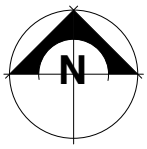

Scale Bar 1:500

0 5 10 15 20 25 30 35 40 45 50

Block Plan **Scale: 1:500**

Scheme: **176 Church Green, Shoreham-by-Sea**

Client: Mr & Mrs. Richards

Drawn by: RN Scale: 1:500@A4

Date: 25.07.18 Drawing Number: **PL1805-02**

HADAI
Hove Architectural Design And Interiors
www.hadai.co.uk
07903 500 621 rachel@hadai.co.uk