
project	**Side extension to 5 Gordon Road SHOREHAM-BY-SEA BN43 6**
project	I Mohidin 5 Gordon Road SHOREHAM-BY-SEA BN43 6WF
architect	Peter Wilson Hilary Mount Way Lancing Sussex BN15 0QD 01903 755765
drawing	scale 1:100 date: 12/04/19 revision date


proposed plans


tp775/14a

chimneys not shown

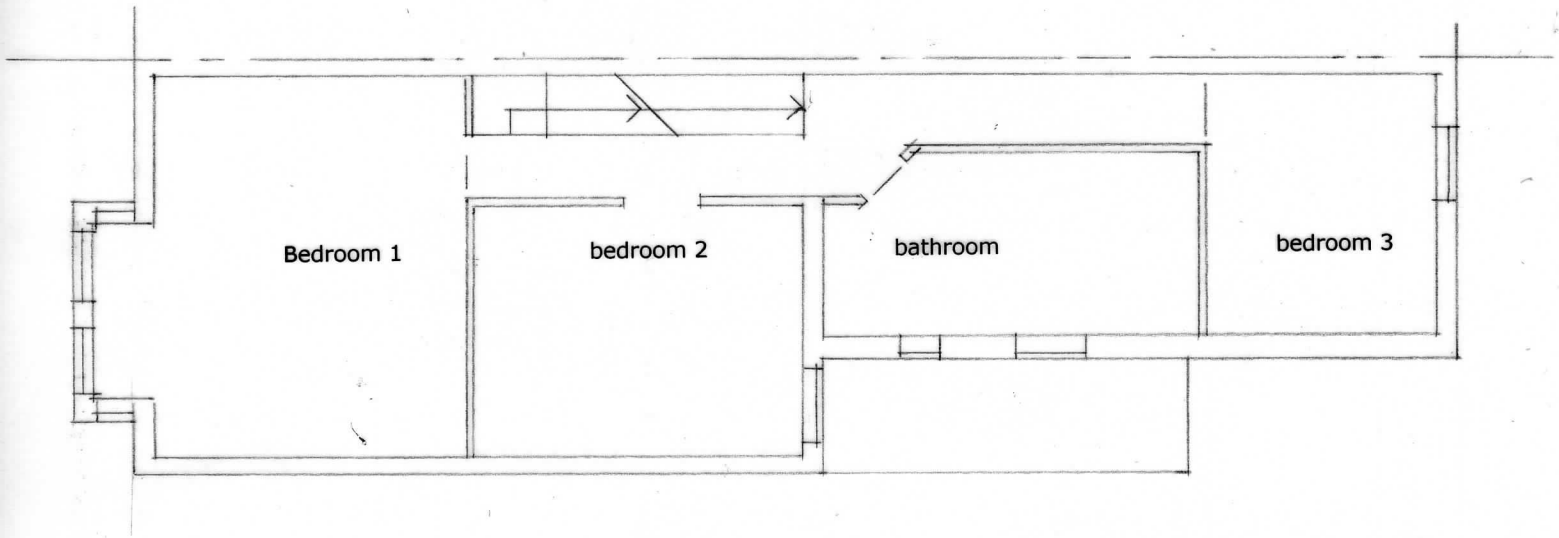

first floor

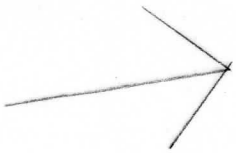

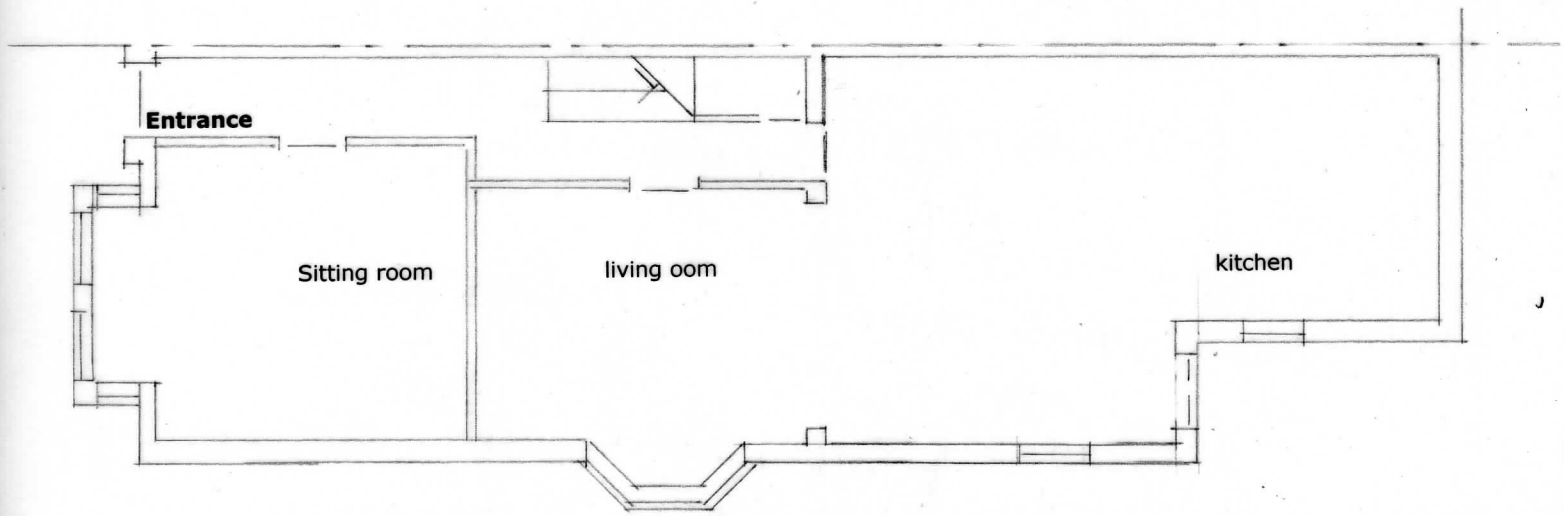

ground floor

0 1 2 3 4 5 6 7 8metres