


A	:: **Location Plan**
02	*scale: 1:1250*

0 10 20 30 40 50 100 m

1:1250

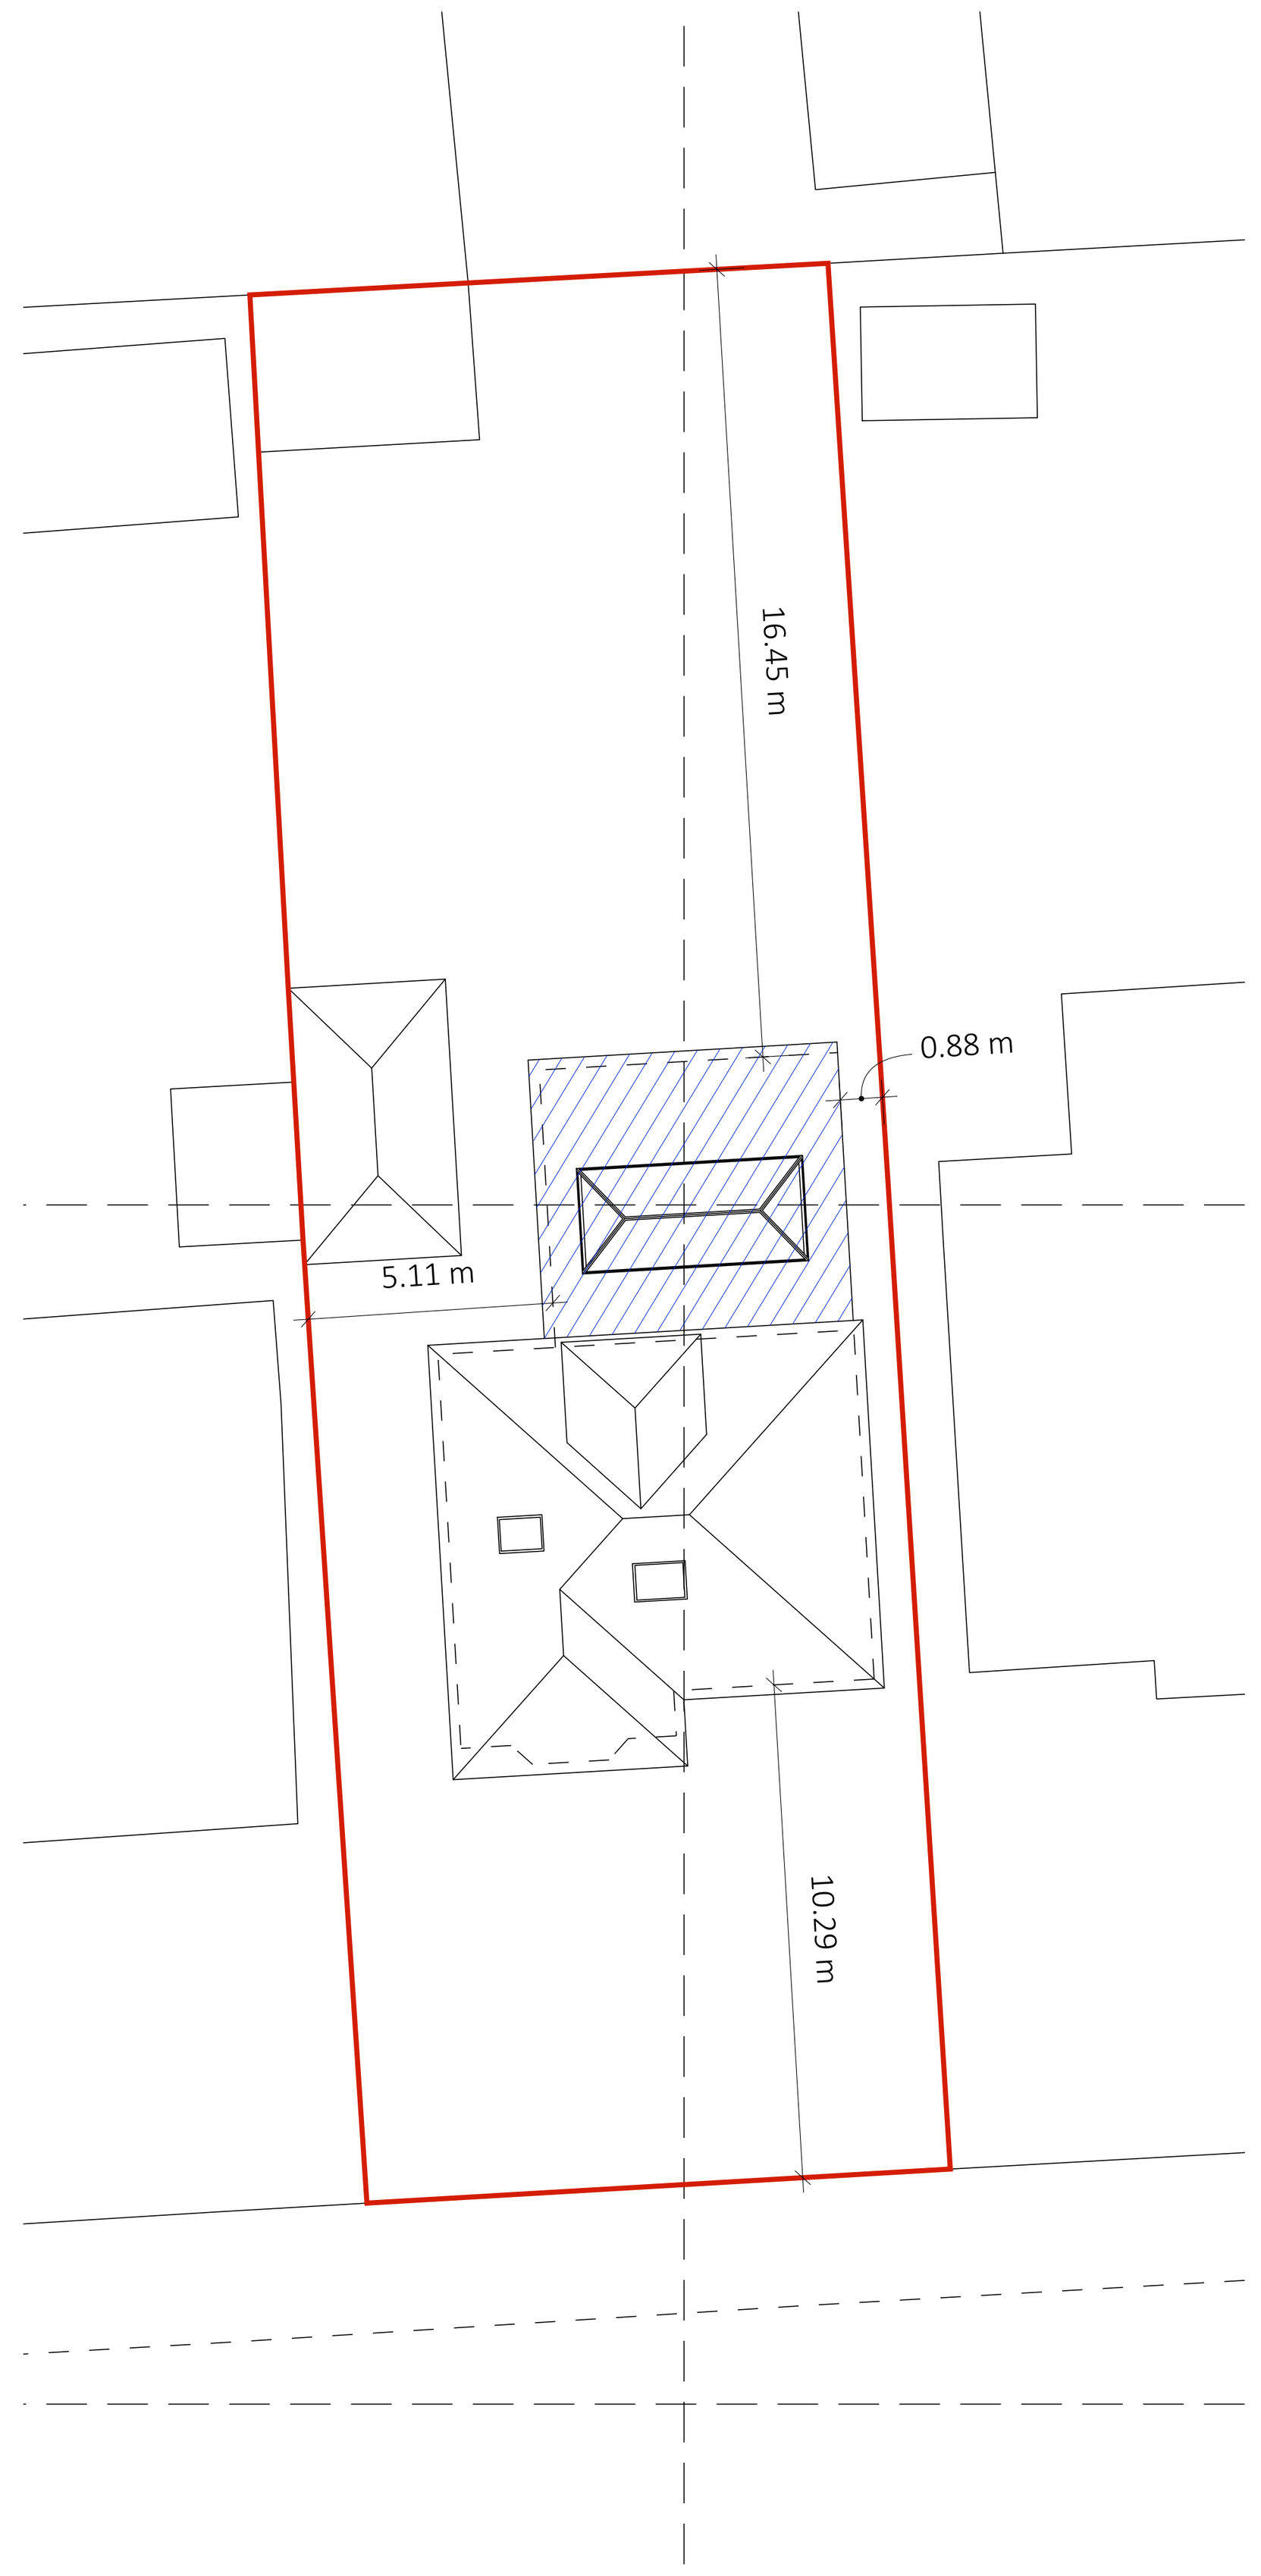

A	:: **Block Plan**
02	*scale: 1:200*

0 4 8 12

A1 - 1:200

0 1 2 3 m

1:100

BUILDVIEW

BUILDVIEW STUDIO
www.buildview.co.uk
studio@buildview.co.uk
01903 357012

-All dimensions must be checked on site and not scaled from this drawing, apart from the local authority.
-Any works commencing on site prior to obtaining full planning and building regulations approval including full condition discharge, is entirely at the client's / contractor's risk.
-The contractor is responsible for taking and checking all levels and dimensions prior to ordering materials and staring work on site.
-All building work is to be carried out in accordance with building regulations and to the satisfaction of the local authority and as such additional unforeseen building works may be required on site.
-These drawings do not constitute full working drawings.
-All drawings are copyright of BuildView and may not be copied or reproduced by any third party without prior written consent.
-Party walls actions are the responsibility of the client.

Address:
94 Lavington Rd, Worthing BN14 7SJ

Client:
Mr Anthony Fisher

Title:
Rear Extension Design

July 25, 2025
REV03 - NMA - West Elevation
REV02 - Amended Annotation
Paper Size A1

A 02