ADUR DISTRICT COUNCIL

Adur District Council

Town and Country Planning Act 1990

Office use
App A/0224/07
Date Rc.
Fee 183 APR 2007

Householder's planning application form

Use this form to apply for planning permission to extend or alter your house or flat, to build a garage or other structure on your property or to create access for a vehicle onto a classified road (please read note 9).

Please read the notes before you fill in this form.

1 Please give the address of the property to be altered or extended.

old Salts farm nurserys
old Salts farm Road
hancing BN15 8JQ

2 Type of property (please tick)

Detached House	☑	Terraced House	☐	Other (please give details)	☐
Semi-detached House	☐	Flat	☐		

3 Please describe the development you are applying for.

Replacment Gates + Piers

4 Applicant (in block capitals)

Full name :	MRS Wendy fowler MR mark TOWNER
Address (including postcode):	
	old Salts farm nursery
	old Salts farm Road
	hancing BN15 8JQ
Phone Number:	[redacted]
Home:	[redacted]
Work:	[redacted]
Extension:	
Fax Number:	[redacted]

Agent (if any)

Full name :	
Address (including postcode):	
Phone Number:	
Home:	
Work:	
Extension:	
Fax Number:	

5 Please enclose four copies of this form and four sets of plans.
Please number

	Plan number	Scale
Location plan		
Block plan		
Floor plan		
Elevations		
Other		

6 Will the development involve cutting down any trees? Yes ☐ No ☑
If "Yes", please show these clearly on the block plan.

7 Will the development (including any new or altered access affect a public footpath or any other public right of way? Yes ☐ No ☑

8 Does this application require a fee? (See note 3) Yes ☑ No ☐

If "No", please tick the option that applies (See note 3) A ☐ B ☐ C ☐

If "Yes", please state the fee enclosed (See note 4) £

Signature: [redacted] Date: 12/4/07

Please print your name: MRS WENDY FOWLER.

Certificate under Article 7 of the Town and Country Planning (General Development Procedure) Order 1995

If anyone else owns the land or part of it, you must fill in Certificate B, which you can get from the Planning Section. You must also tell the owner of the land about this application by serving a notice on them. If you own all of the land, you must fill in Certificate A below.

Certificate A

I confirm that:

- Nobody except the applicant was an owner of any part of the land involved at the beginning of the period of 21 days before the date of this application; and
- none of the land this application relates to is an agricultural holding or part of an agricultural holding.

Signature: [redacted] Date: 12/4/07

Please print your name: Wendy Fowler

ADUR
DISTRICT COUNCIL

CHIEF EXECUTIVES DEPARTMENT
P. DAVIES
Head of Planning and Policy
Civic Centre, Ham Road, Shoreham-by-Sea.
West Sussex. BN43 6PR.
Telephone, Shoreham-by-Sea (01273) 263000
Fax No. (01273) 263027
E Mail. developmentcontrol@adur.gov.uk

Local Authority
BUILDING
CONTROL

519100E 519150E 519200E

This copy has been produced specifically for
Map Return Scheme purposes only.
No further copies may be made.

104700N
104650N
104600N
104550N
104500N
104450N

PLANNING SERVICES
PLAN No 1022/07
DATE RECEIVED 13 APR 2007

Old Salts Nursery
Gates
OLD SALTS FARM ROAD
Riverside

This map is reproduced from Ordnance Survey material with the permission of Ordnance Survey on behalf of the Controller of Her Majestys Stationery Office. Crown Copyright. Unauthorised reproduction infringes Crown copyright and may lead to prosecution or civil proceedings.
Adur District Council. Licence Number 100018844. 12/04/2007


Scale 1:1250

N

519100E 519150E 519200E 519250E

Mr & Mrs Fowler
Old Salts Farm Nursery
Lancing
Sussex
BN15 8JQ

PLANNING DIVISION
DATE RECEIVED 13 APR 2007

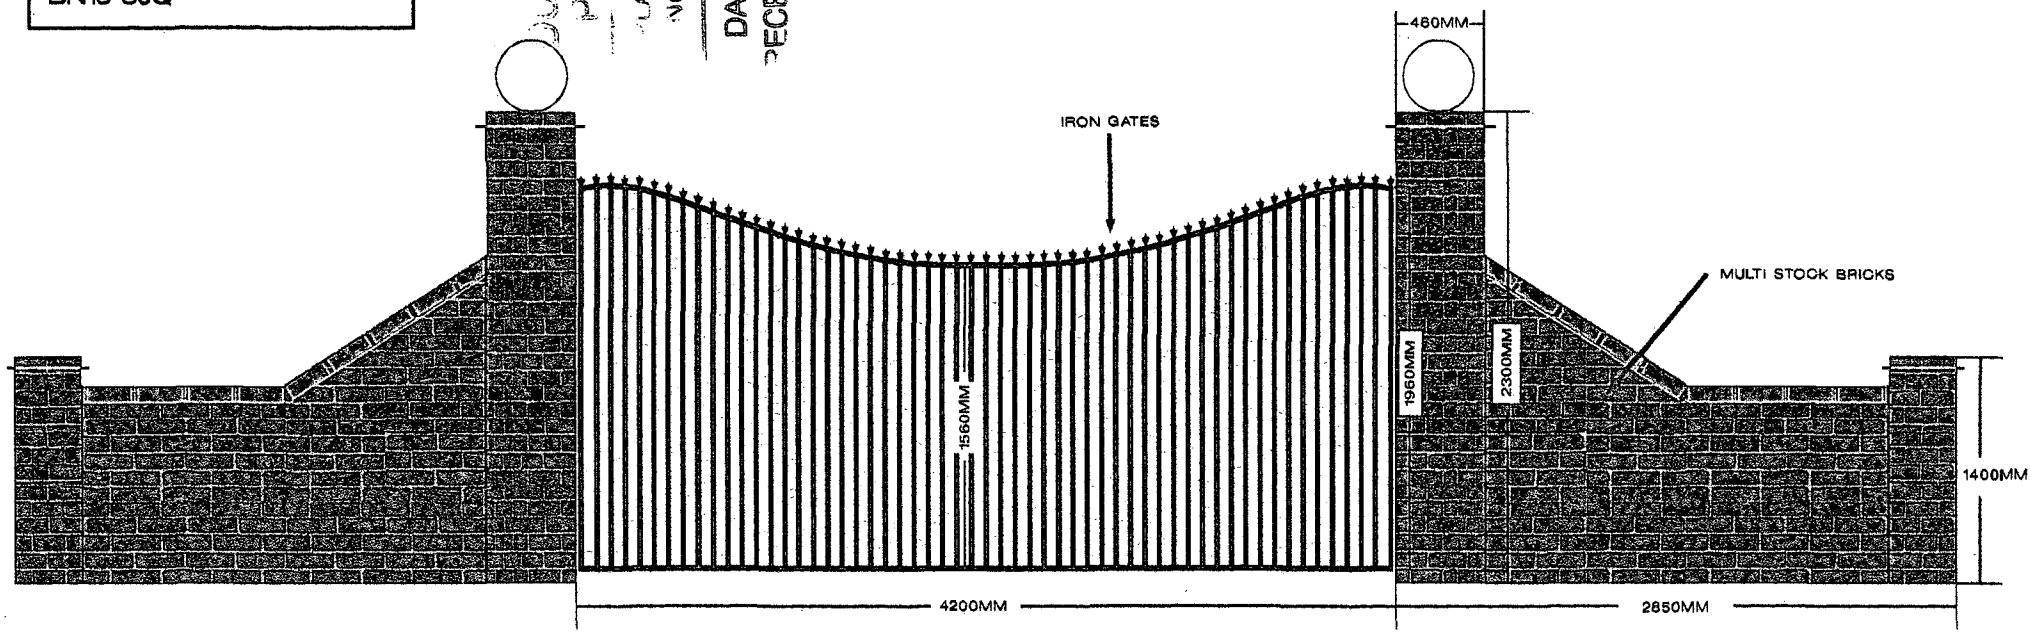

DRAWING FOR REPLACMENT GATES AND PIERS - NOT TO SCALE