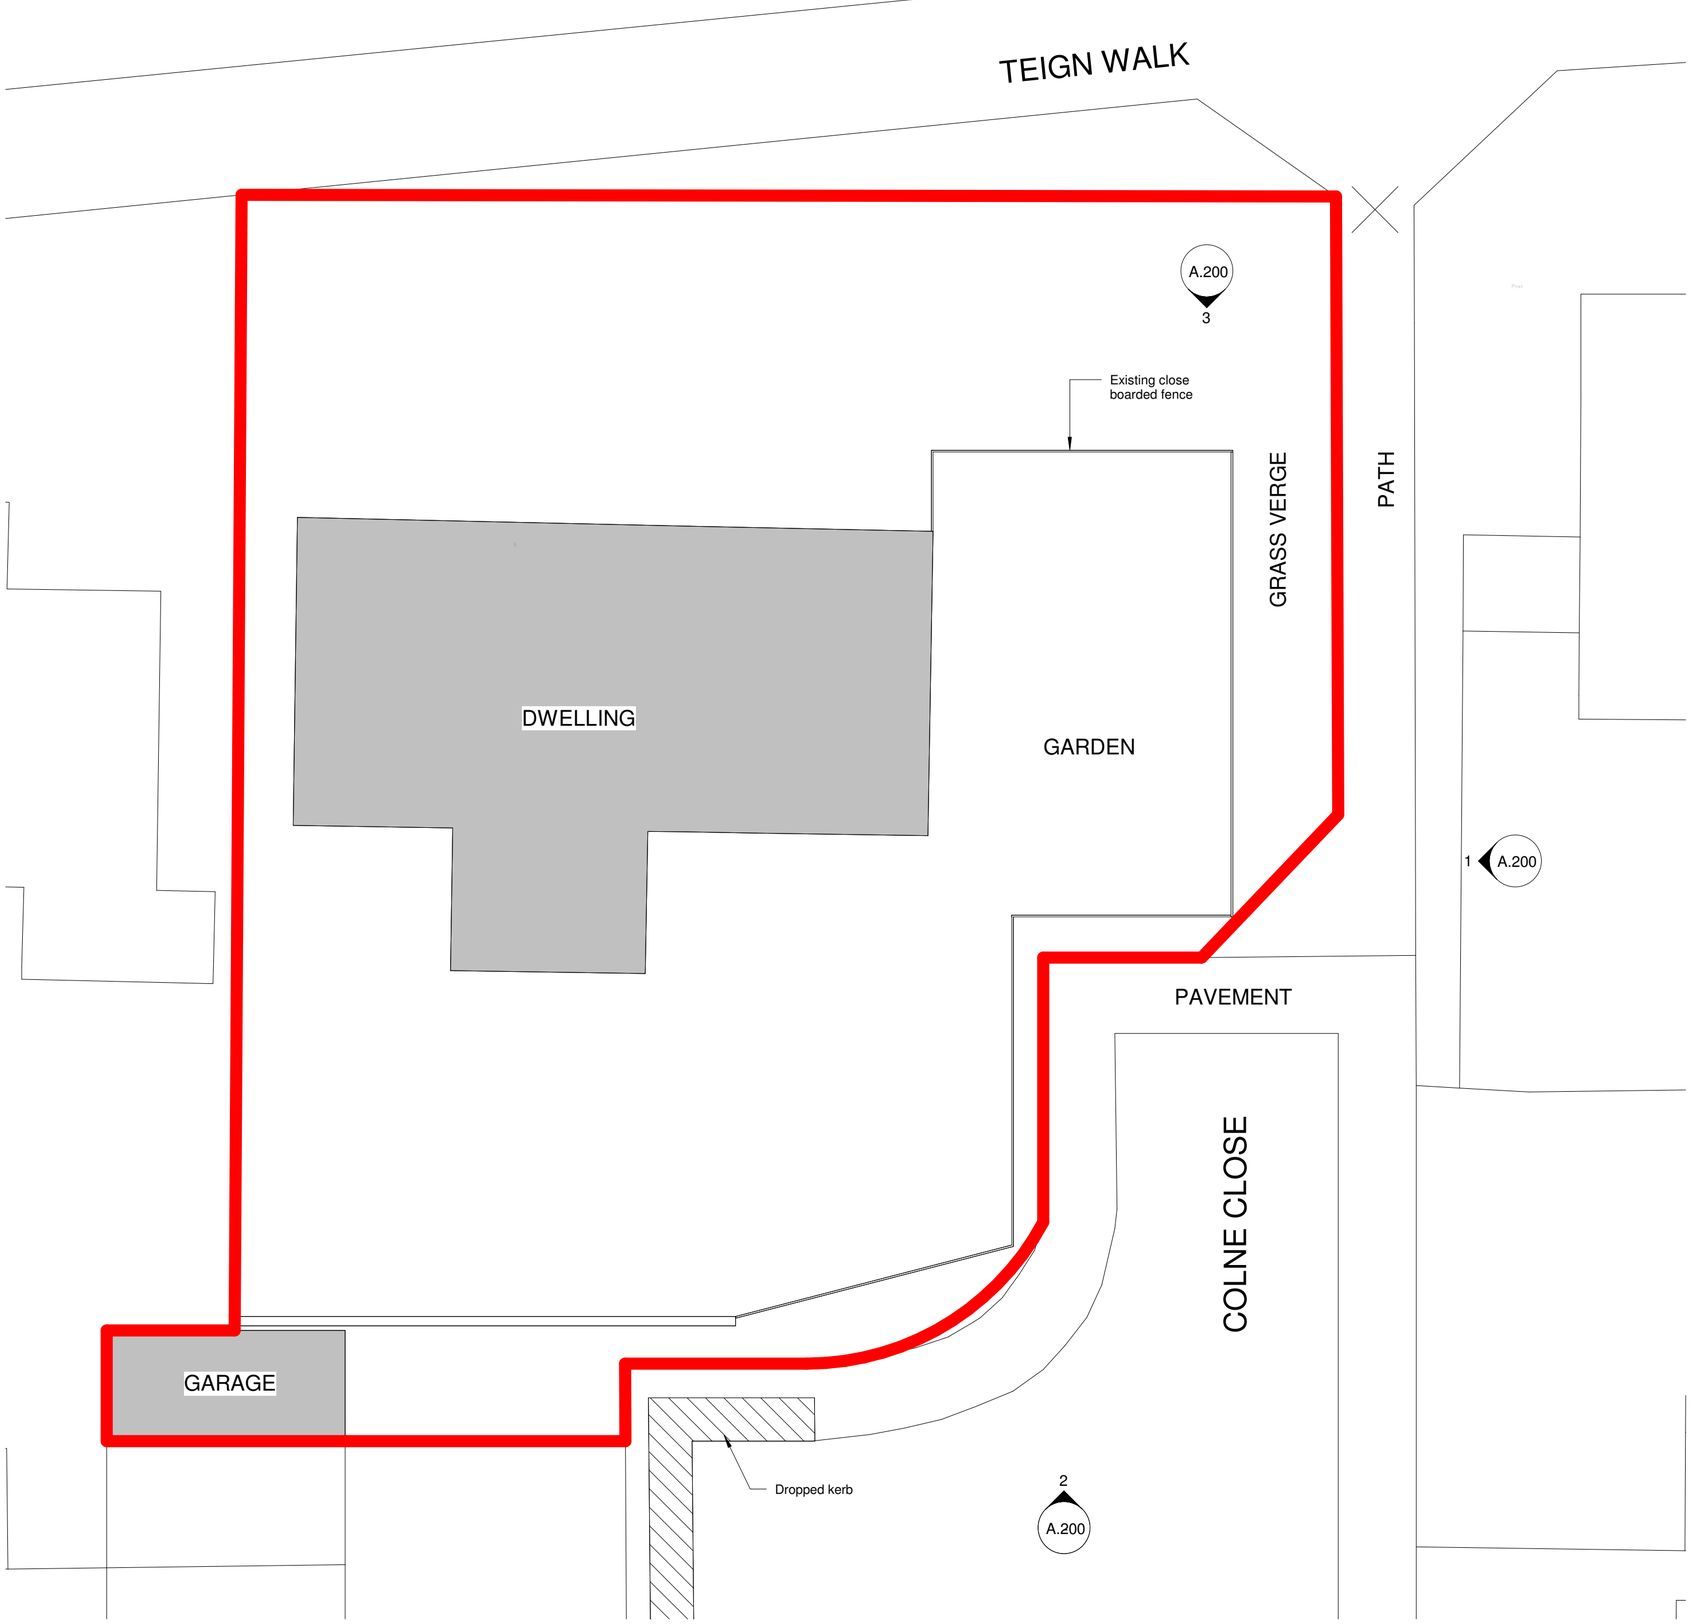



1 EXISTING SITE
1 : 100

0m 2m 4m 6m 8m 10m

VISUAL SCALE 1:100 @ A2

| Rev | Description | Date |
|---|---|---|
| | | |

KRONA DESIGN
ARCHITECTURAL DESIGN & DRAFTING
4 Union Place | Worthing | BN11 1LG
info@kronadesign.co.uk | kronadesign.co.uk
Tel: 01903 256150 Mob: 07827 994111

PROJECT
COU of land and Relocation of Dropped Kerb

ADDRESS
5 Teign Walk
Durrington
Worthing

TITLE
Existing Site

CLIENT
Mike Ling

| DRAWN | STATUS | DATE |
|---|---|---|
| JLB | Design | 14/11/24 |

| SCALE (@ A2) | PROJECT NUMBER |
|---|---|
| 1 : 100 | KD.1641 |

| DRAWING NUMBER | REV |
|---|---|
| A.100 | |

© KRONA DESIGN