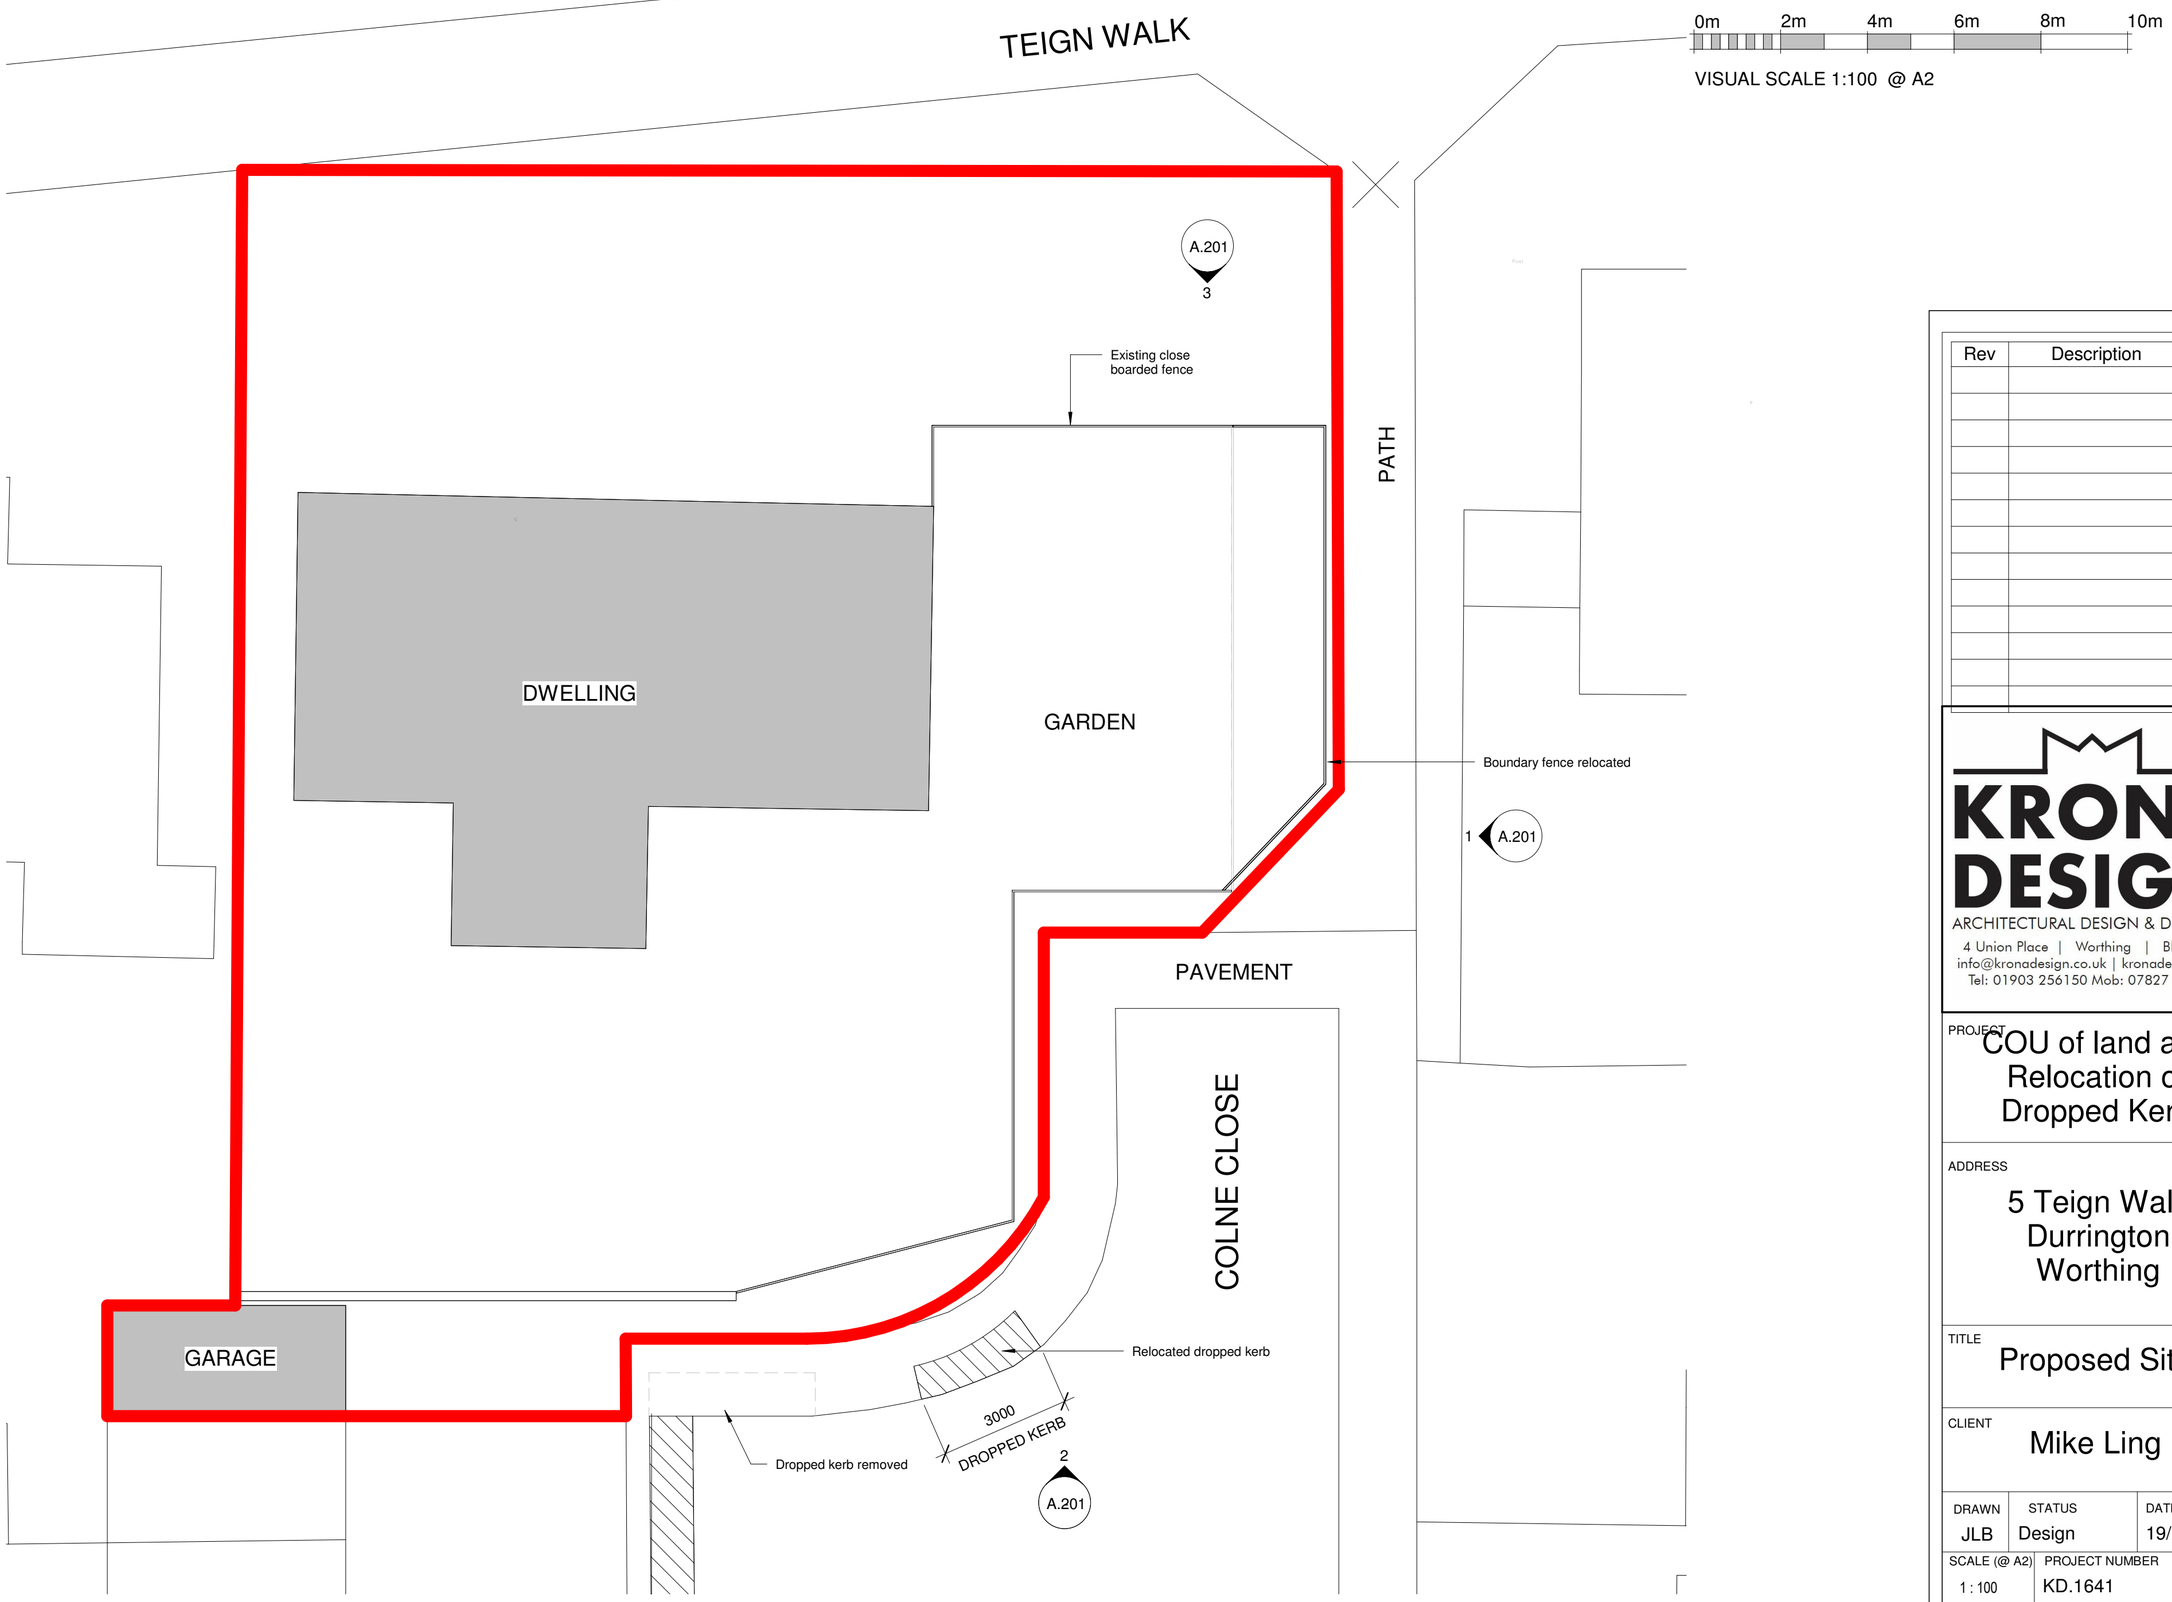


0m 2m 4m 6m 8m 10m

VISUAL SCALE 1:100 @ A2

1 PROPOSED SITE
1 : 100

Rev	Description	Date

KRONA DESIGN
ARCHITECTURAL DESIGN & DRAFTING
4 Union Place | Worthing | BN11 1LG
info@kronadesign.co.uk | kronadesign.co.uk
Tel: 01903 256150 Mob: 07827 994111

PROJECT
COU of land and Relocation of Dropped Kerb

ADDRESS
5 Teign Walk
Durrington
Worthing

TITLE
Proposed Site

CLIENT
Mike Ling

DRAWN	STATUS	DATE
JLB	Design	19/11/24

SCALE (@ A2)	PROJECT NUMBER
1 : 100	KD.1641

DRAWING NUMBER	REV
A.101	

© KRONA DESIGN