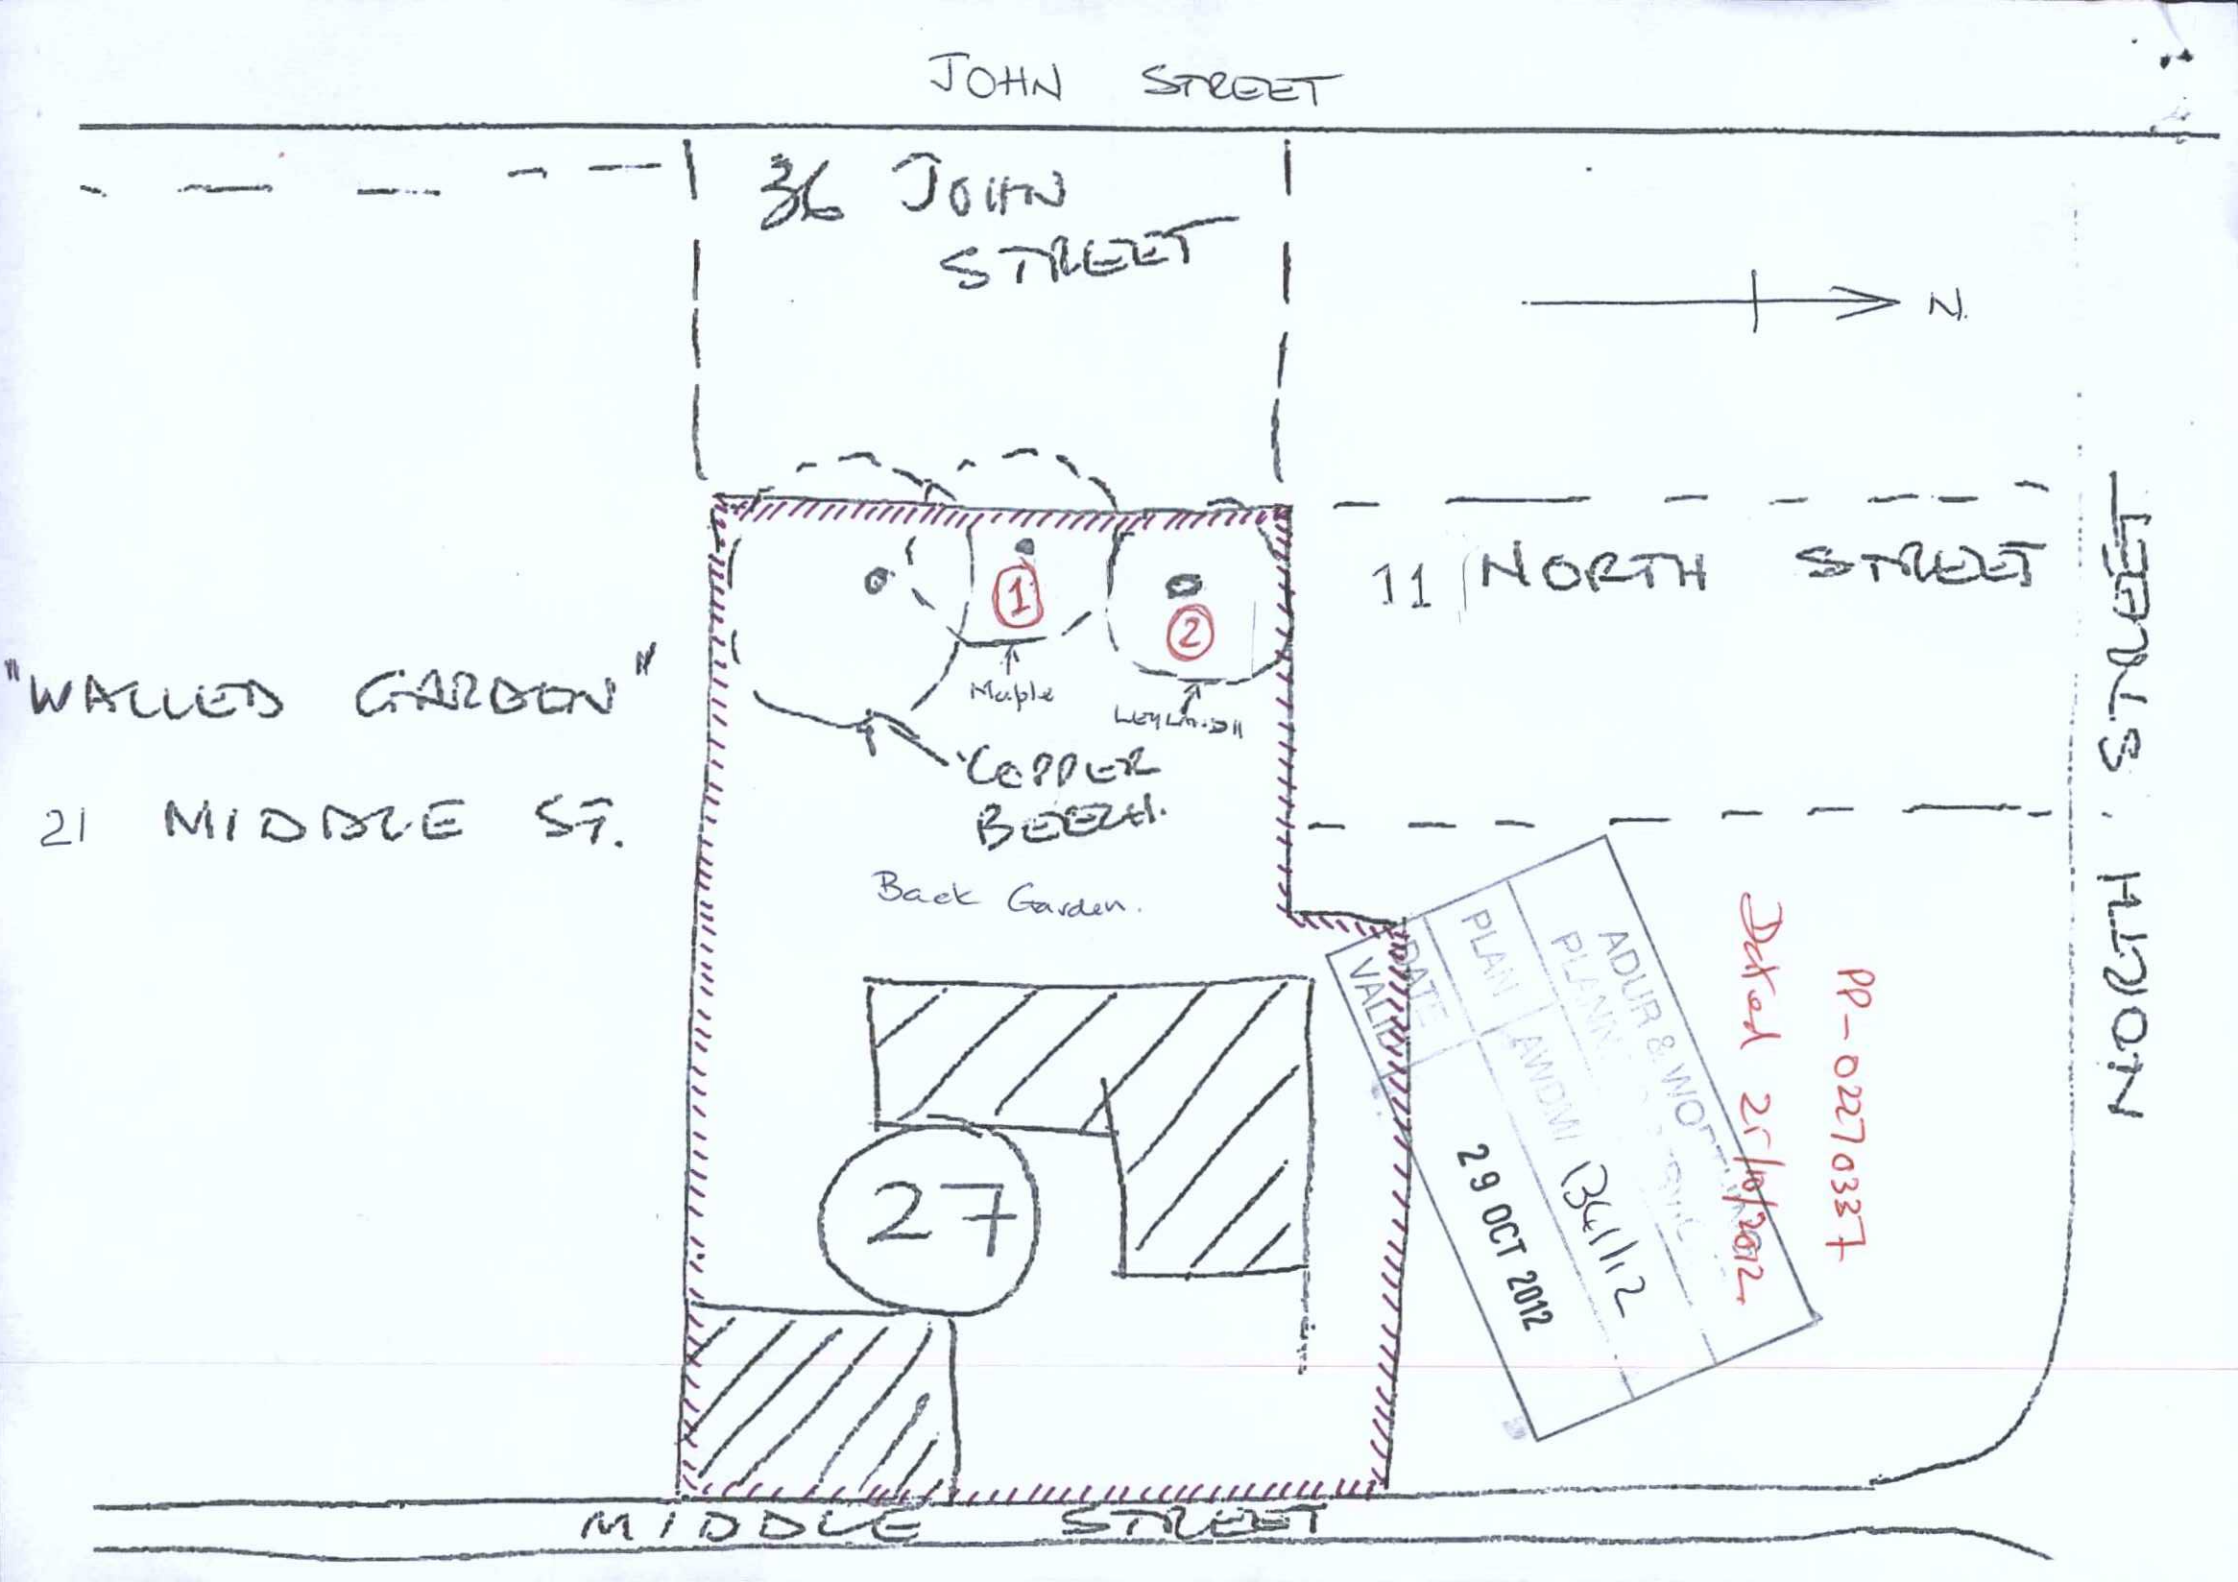
JOHN STREET
36 JOHN STREET
N.
11 NORTH STREET
NORTH STREET
"WALLED GARDEN"
21 MIDDLE ST.
1
2
Maple
Leylandii
COPPER BEECH.
Back Garden.
27
MIDDLE STREET
ADUR & WORTHING PLANNING SERVICE
PLAN
AWDM
13411.2
DATE
VALID
29 OCT 2012
PP-02270337
Dated 25/10/2012