AMENDMENT

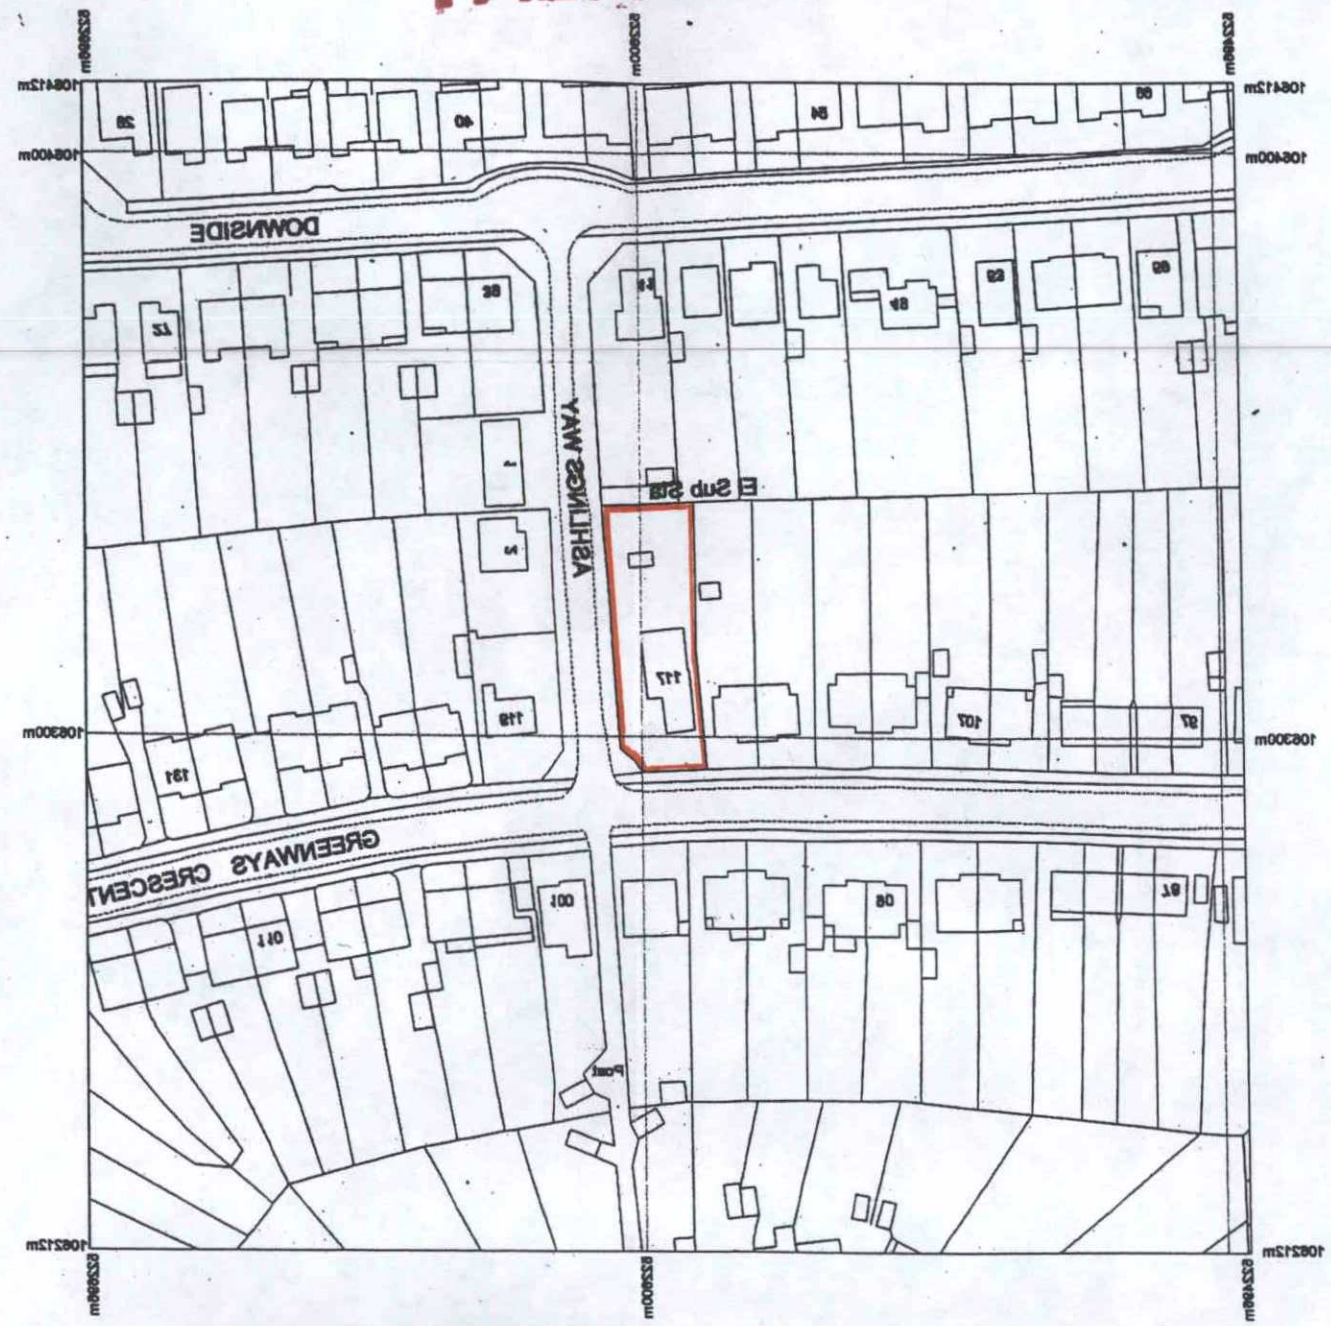

location plan 1:1250

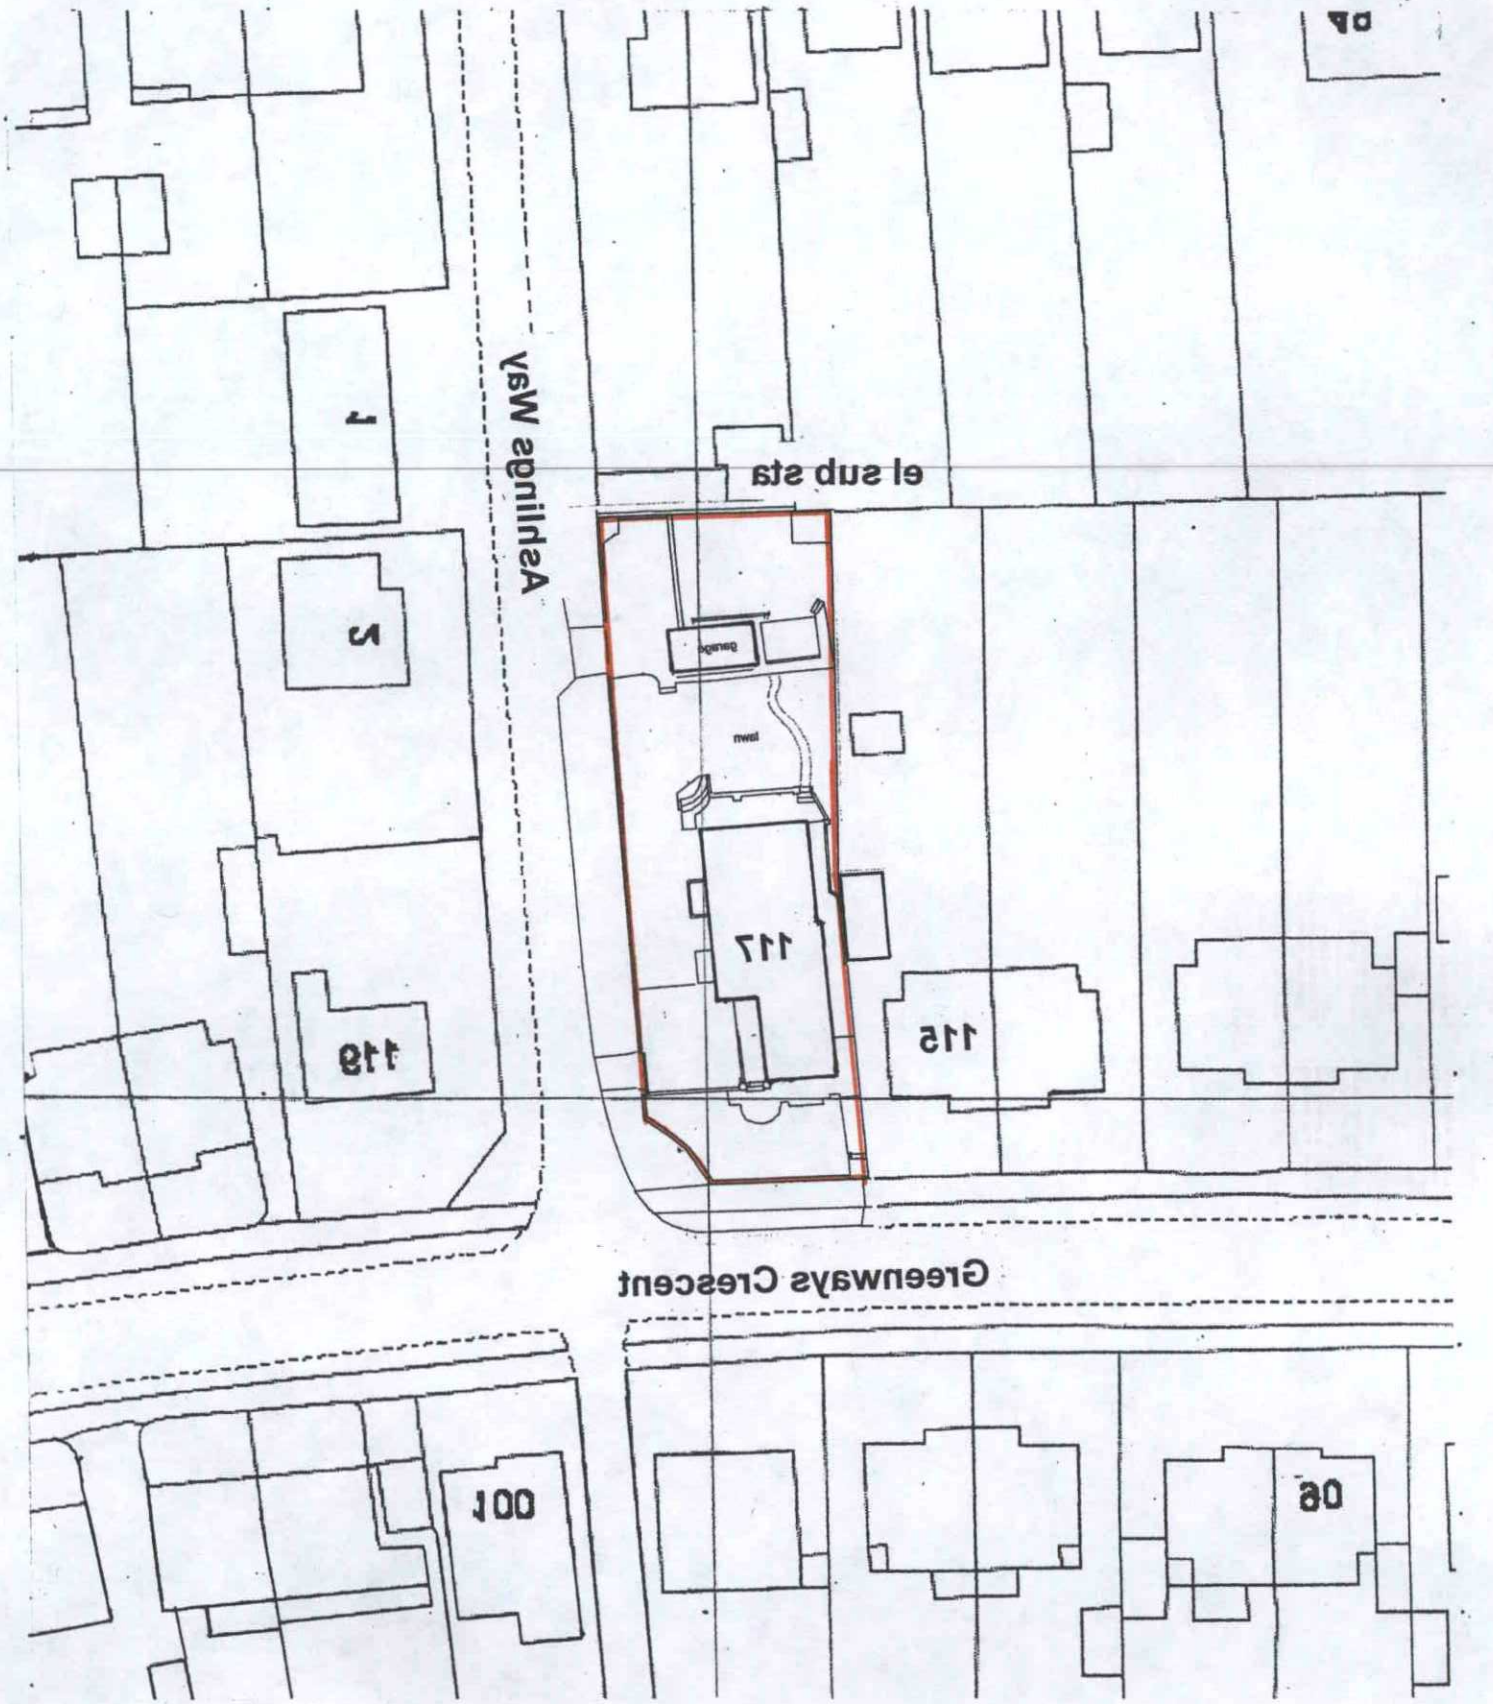

site plan 1:500

ADUR & WORTHING
PLANNING SERVICES

PLAN	AWDM/0710/13
DATE VALID	21 JUN 2013

Do not scale off dimensions Check dimensions on site

Revisions & Notes
A-20.06.2013 - SITE PLAN DRAWN TO 1:500

N

Scale
1:500 & 1:1250

Date
April 2013

Drawing number
S-01 A

Revision

117 Greenways Cres.
Shoreham-by-Sea

Drawing
location and site plan
existing

Robin Spence Architects
7 Rossiyn Road
Shoreham-by-Sea
West Sussex BN43 6WL
tel 01273 464311