

West Elevation | **North Elevation** | **East Elevation** | **South Elevation**

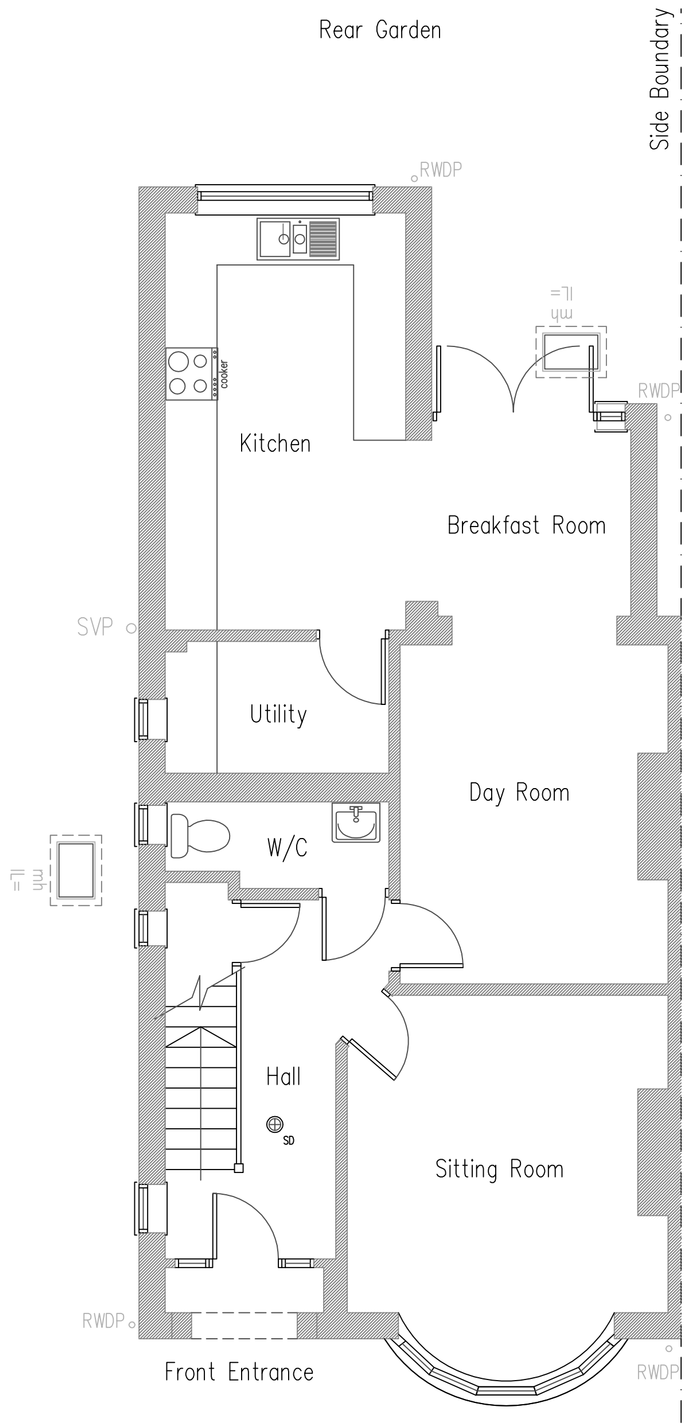

Ground Floor Plan

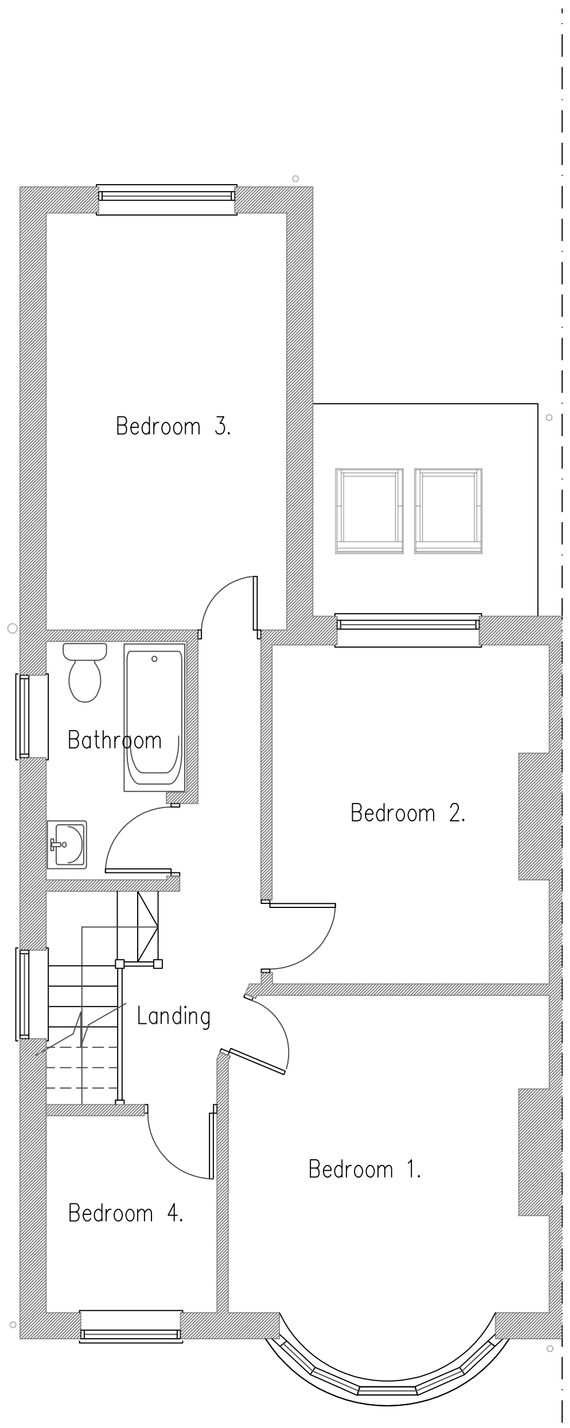

First Floor Plan

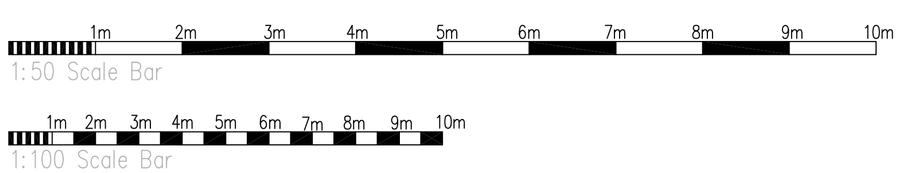

Project:
Proposed
Rear /Side Extension
At:
40 Parkside
Shoreham By Sea
West Sussex
BN43 6HA

Drawing title:
Plans & Elevations As Existing

Client:
Mr V. Lumb

Scale: 1:100 1:50
Paper size: A1

Date: 27.2.2019
Drawn:

Drg. No. 01
Rev'n

Note: All dimensions to be checked on site.