

## West Elevation

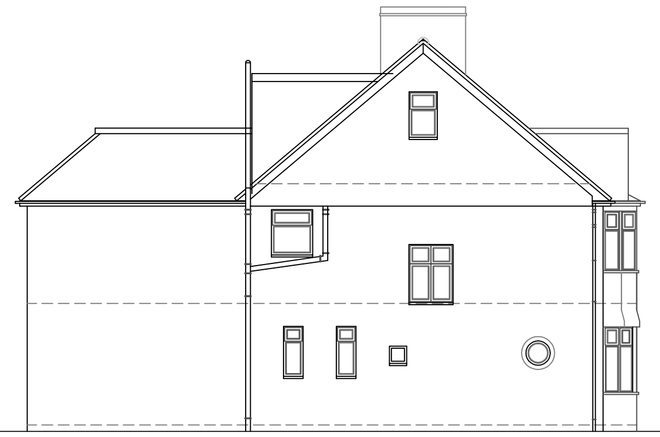

## North Elevation



## East Elevation

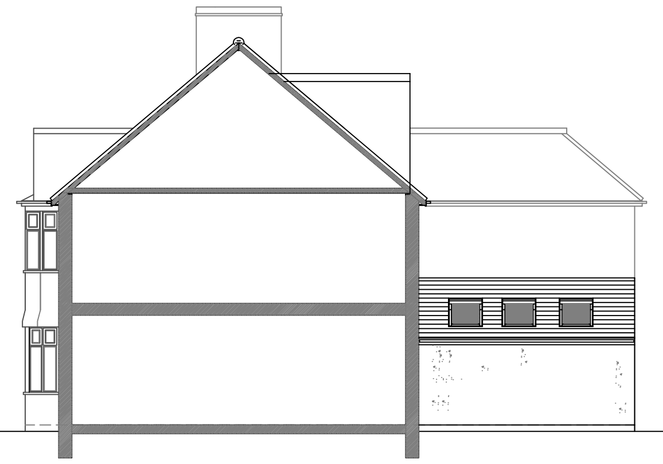

## South Elevation

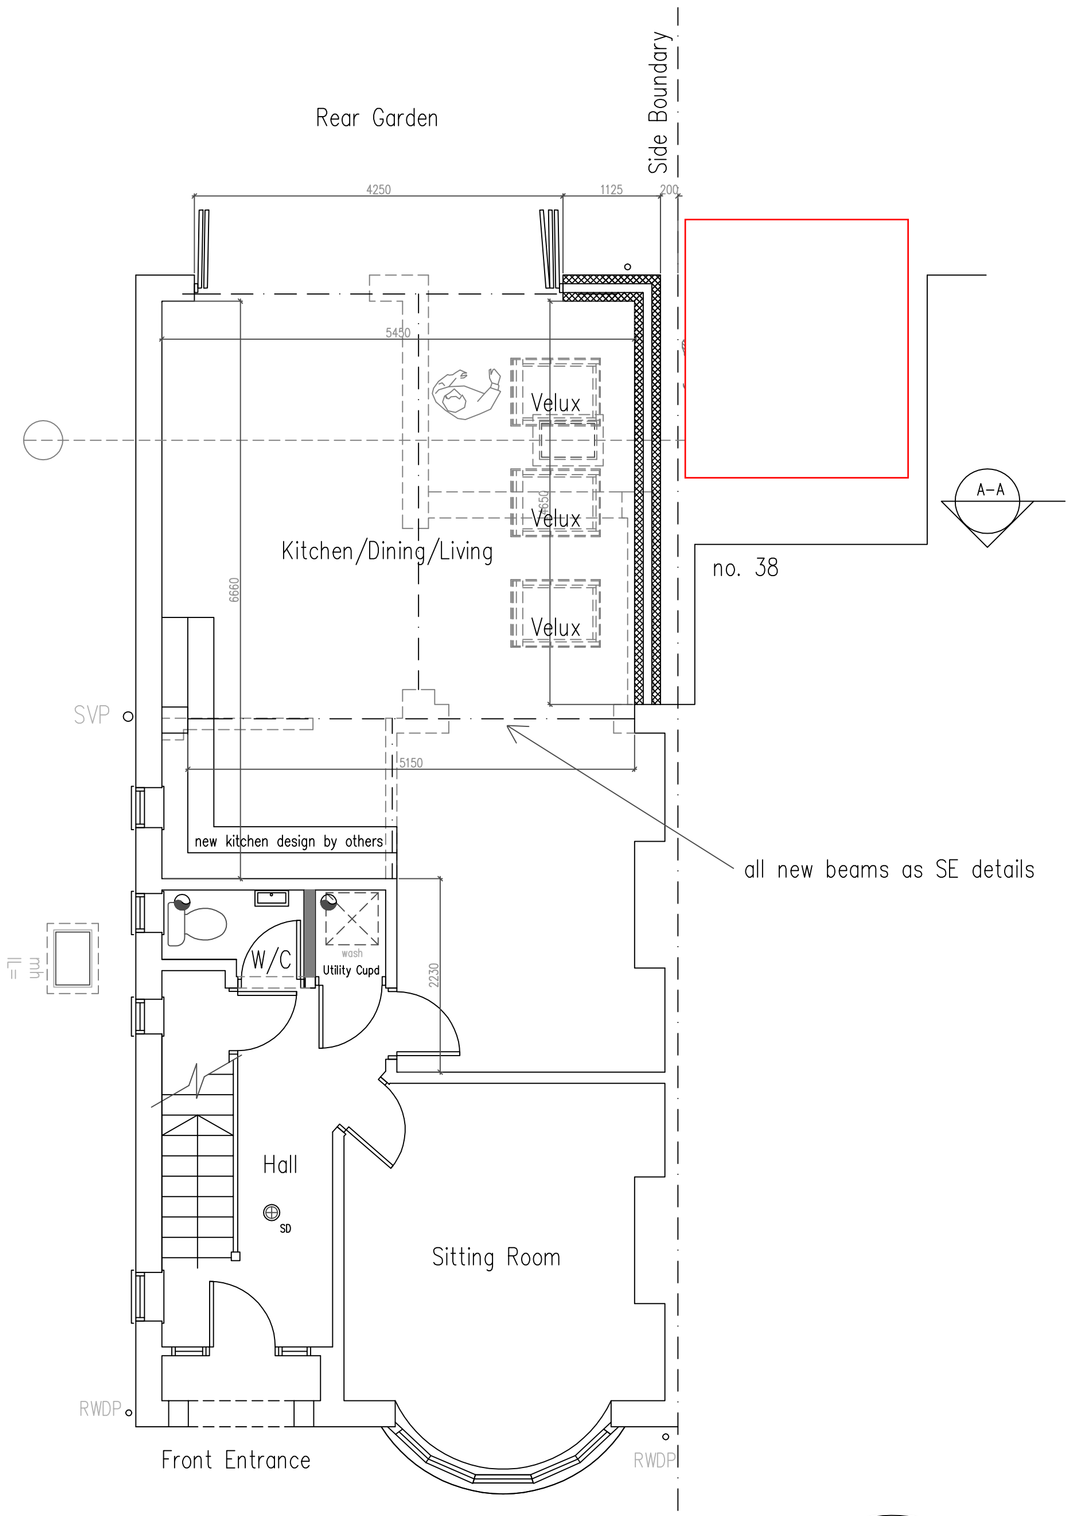


## Ground Floor Plan

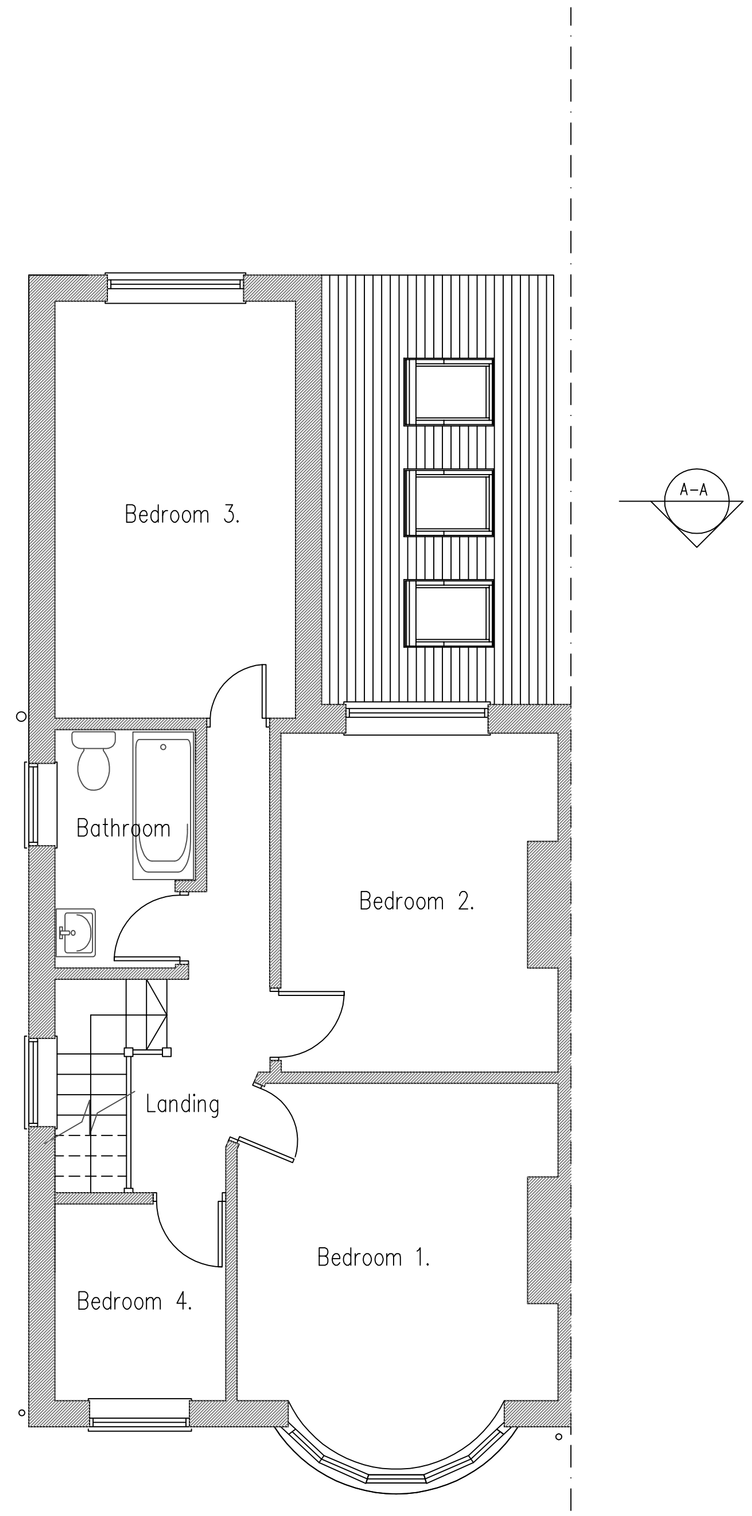


## First Floor Plan

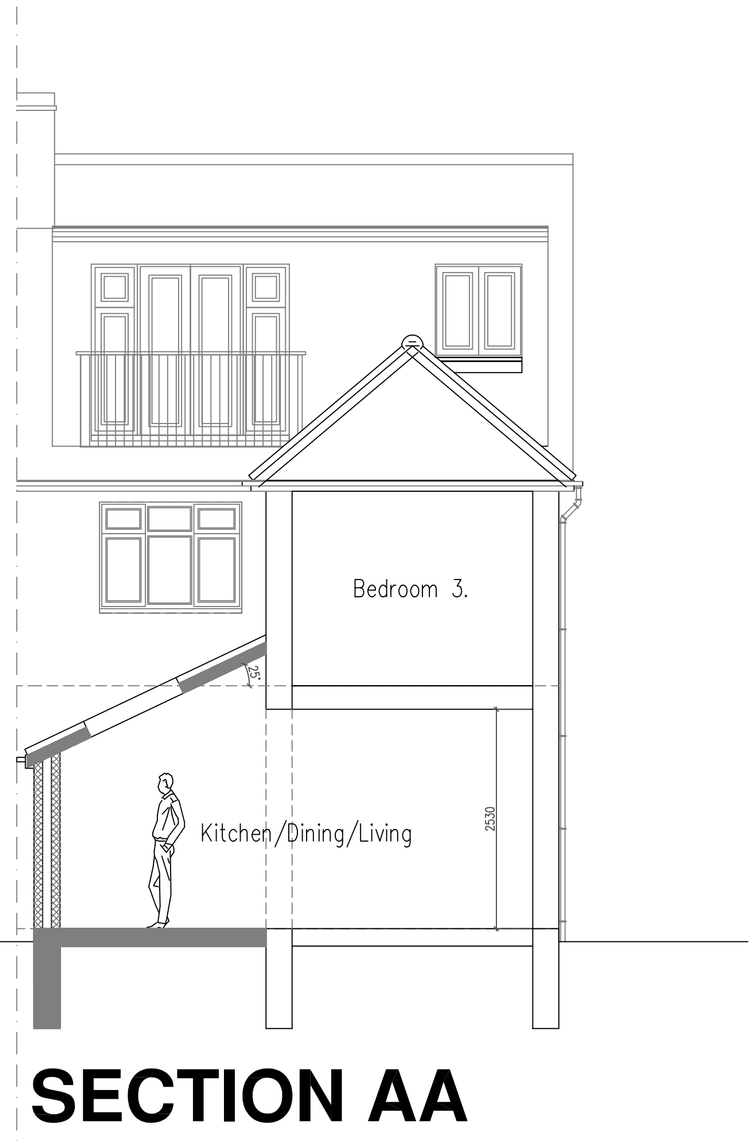


## SECTION AA

1m 2m 3m 4m 5m 6m 7m 8m 9m 10m
1:50 Scale Bar

1m 2m 3m 4m 5m 6m 7m 8m 9m 10m
1:100 Scale Bar

DO NOT SCALE FROM THIS DRAWING EXCEPT FOR PLANNING
AS PHOTOCOPIES WILL BE SUBJECT TO DISTORTION
DRAWINGS TO BE READ IN CONJUCTION WITH ALL OTHER
ARCHITECT'S & STRUCTURAL ENGINEER'S CONTRACT
DRAWINGS & SPECIFICATIONS.
ANY DISCREPANCIES MUST BE BROUGHT TO THE
ATTENTION OF THE ARCHITECT IMMEDIATELY.
THE CONTRACTOR MUST VERIFY ALL DIMENSIONS BY SITE
MEASUREMENT BEFORE ORDERING MATERIALS OR
MANUFACTURING COMPONENTS.
SUBSTITUTE MATERIALS & PRODUCTS TO THOSE
NAMED WILL BE ACCEPTABLE IF PROVEN TO BE OF EQUAL
OR HIGHER PERFORMANCE AND NOT IN CONFLICT
WITH OTHER ELEMENTS.

## Planning Drawings

Project:
Proposed
Rear /Side Extension
At:
40 Parkside
Shoreham By Sea
West Sussex
BN43 6HA

Drawing title:
Plans & Elevations As Proposed

Client:
Mr V. Lumb

Scale: 1:100 1:50
Paper size A1

Date: 27.2.2019
Drawn:

Drg. No. 02
Rev'n

Note: All dimensions to be checked on site.