

All dimensions and levels must be checked on site prior to commencement. Do not scale from this drawing. Any discrepancies must be reported to mlsurveyors before work commences. Copyright of this drawing is retained by mlsurveyors and it must not be reproduced without the written approval of mlsurveyors.

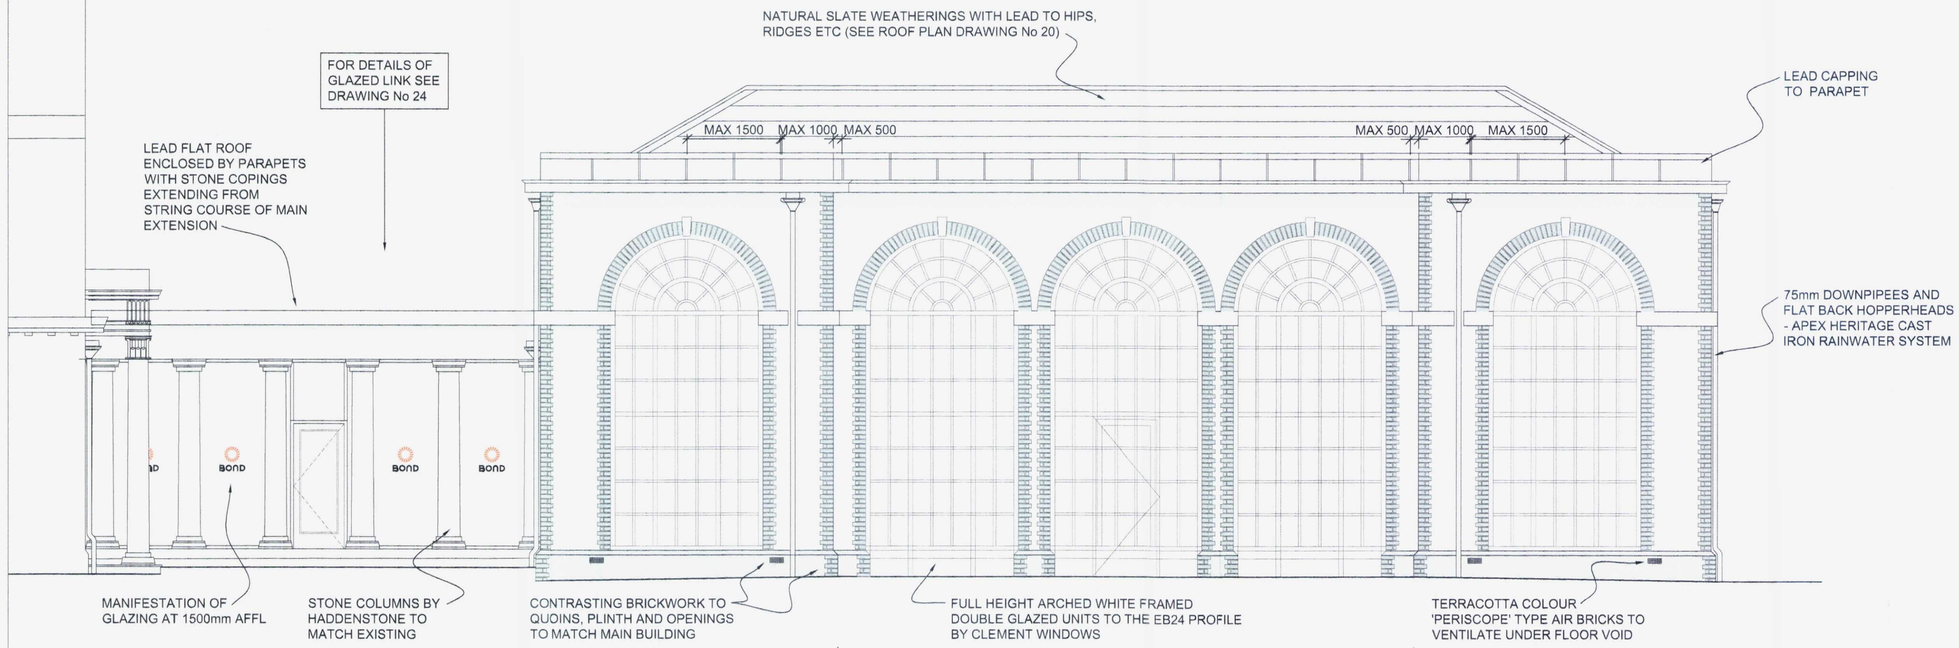

EAST ELEVATION

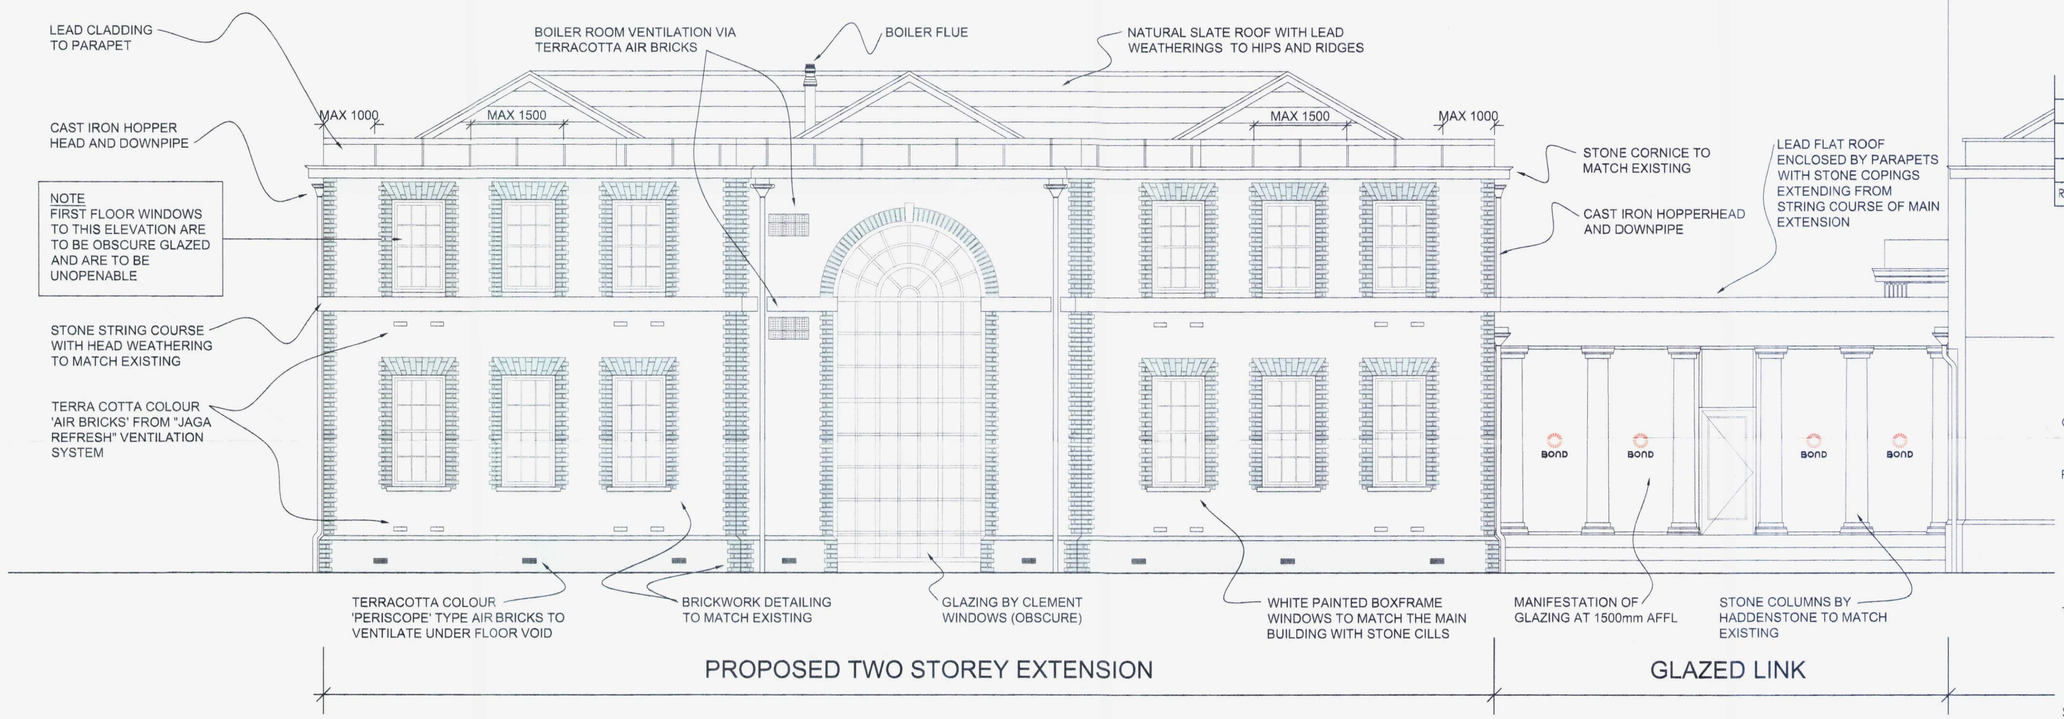

WEST ELEVATION

Rev	Date	Description	Chkd
D	23.08.10	Omission pitched roof to link	SH
C	26.11.09	Lead cladding to parapets	SH
B	04.03.09	'Jaga Refresh' vents and boiler added	SH
A	19.02.09	Boiler Room Ventilation	SH

mlsurveyors
Chartered Surveyors
32a The Broadway
Haywards Heath
West Sussex
RH16 3AL
Tel: 01444-458444
Fax: 01444-458454
hheath@mlsurveyors.co.uk
www.mlsurveyors.co.uk

Client
BOND INT'L SOFTWARE PLC

Project
COURTLANDS
PARKLANDS AVENEUE
GORING-BY-SEA, WORTHING
WEST SUSSEX

Title
AS PROPOSED
EAST & WEST ELEVATIONS

Scale A1@1:50 | Drawn By | Date 12.08

Drawing No. 03-12-06-25 | Rev D

Ometres 1 2 3 4 5