



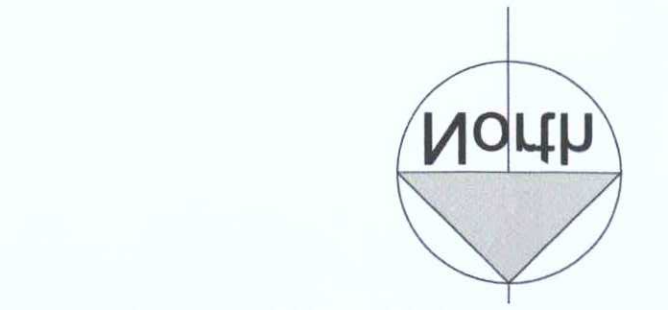

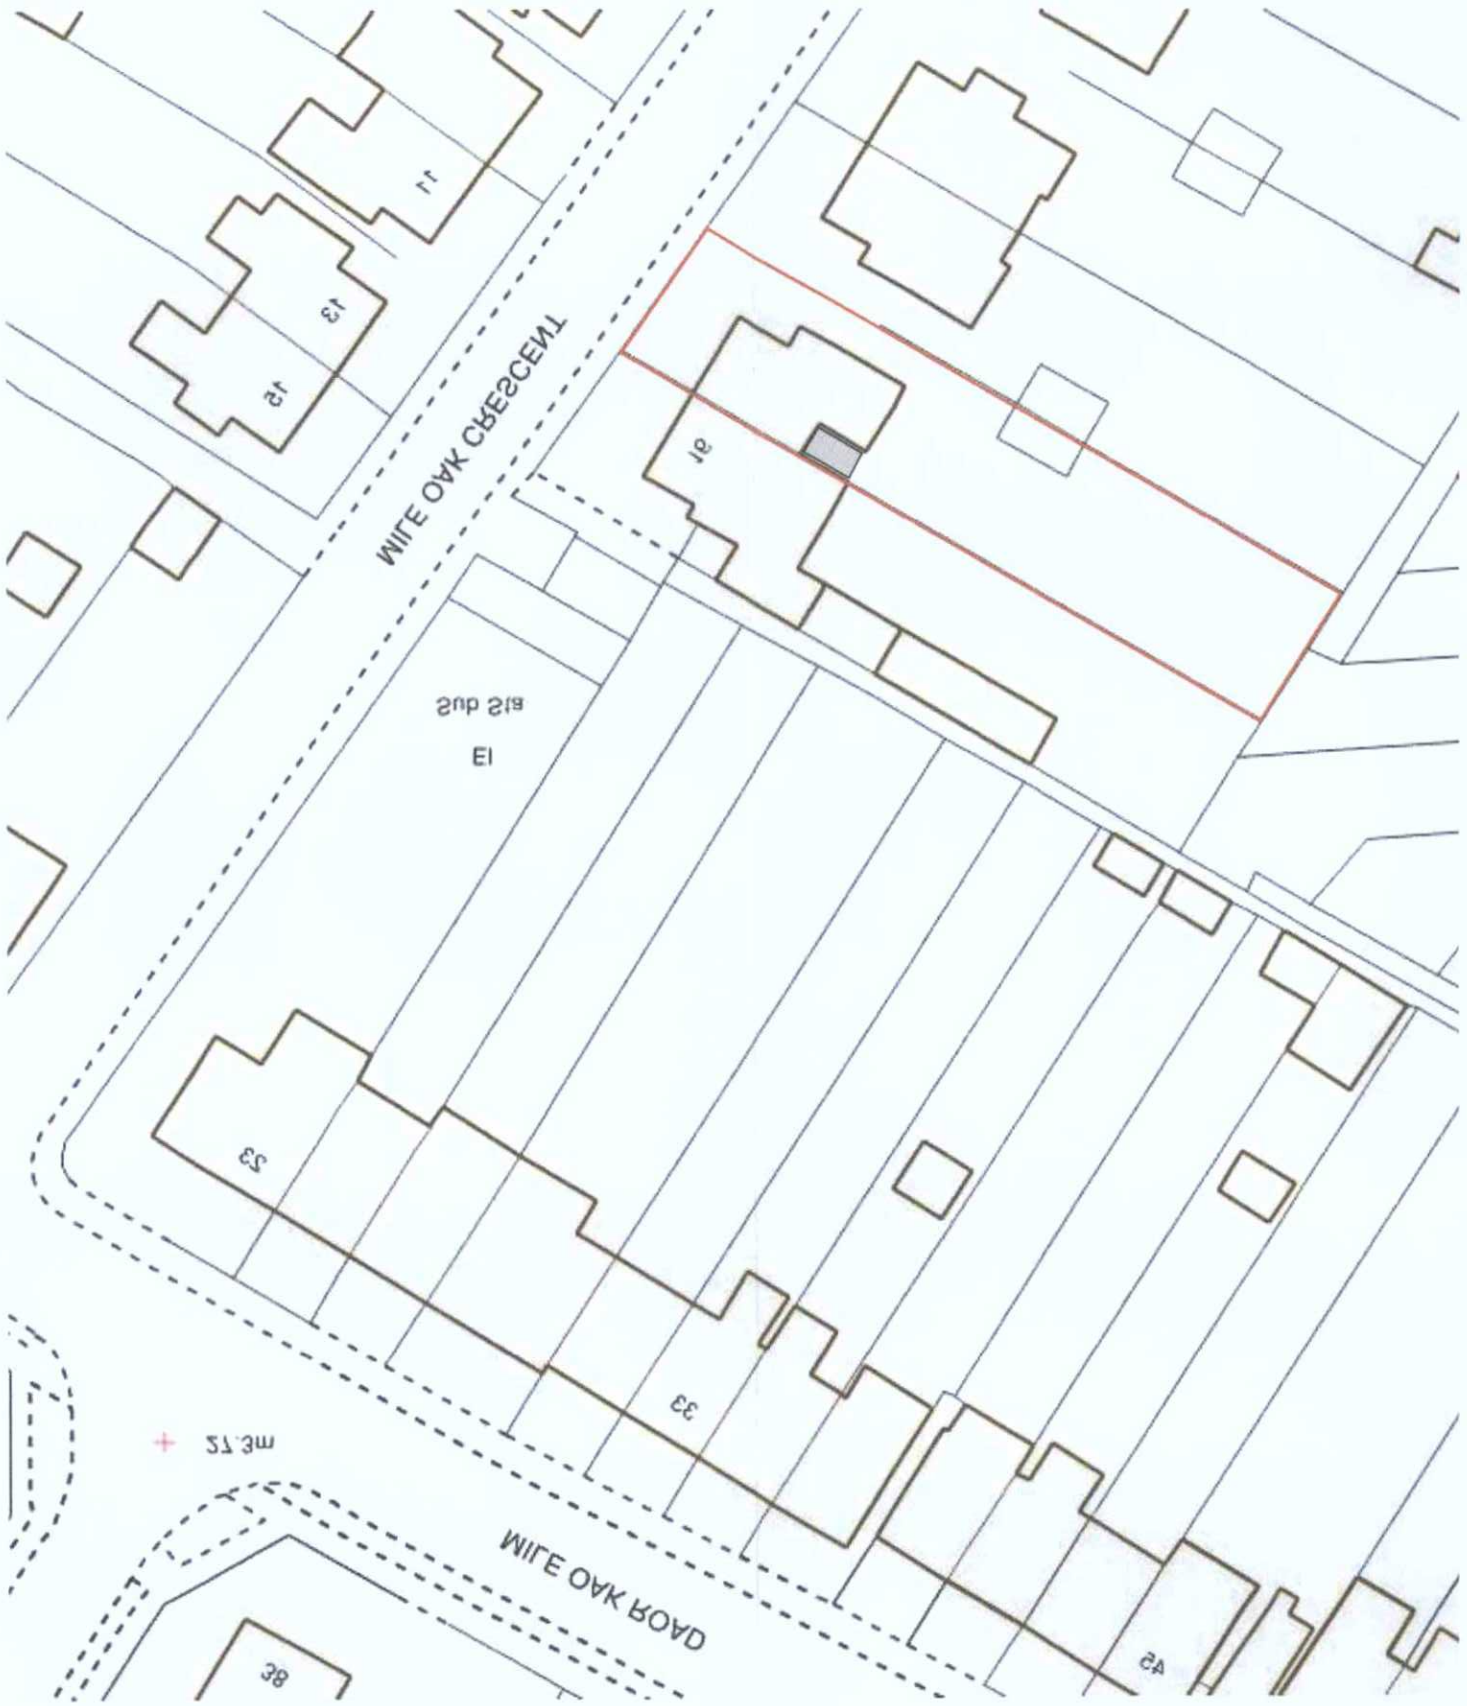

SCALE 1:500 m

5 0 5 10 15 20 25

Site Plan - 1:500

SCALE 1:1250 m

10 0 10 20 30 40 50

Site Plan - 1:1250

M. J. Humphrey

Design - Surveying - Planning

RICS Chartered Association of Building Engineers

Mel Humphrey 07707022785

RICS C.Build E MCABE

38 Northease Drive
Hove
East Sussex
BN3 8PD mel_humphrey_uk@yahoo.co.uk

Do Not scale from this drawing except for planning as photocopies will be subject to alteration
Drawings to be read in conjunction with all other architect's and structural engineers contract drawings and specifications:
Any discrepancies must be brought to the attention of the architect immediately
The contractor must verify all dimensions on site
Measurement before ordering materials or manufacturing components
Substitute materials and products to those named will be acceptable if proven to be of equal or higher performance and not in conflict with other elements

Revisions | PLAN | AMDMT | DATE | AVAID
- | - | - | - 2 MAY 2017

Drawing Number 5017152 | Sheet 1 of 1

Size A3 | Scale 1:200, 1:1250

Project
Site Plan
March 2017

Job Title
14 Mile Oak Crescent
Southwick
West Sussex
BN42 4QP

PLANNING SERVICES
ADUR & WORTHING