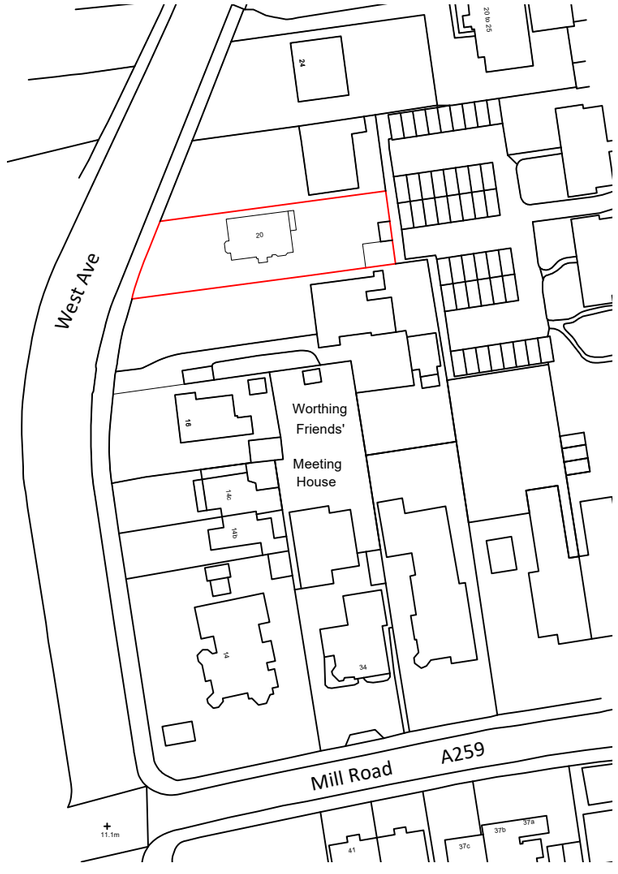

1 Location Plan
Scale: 1:1250

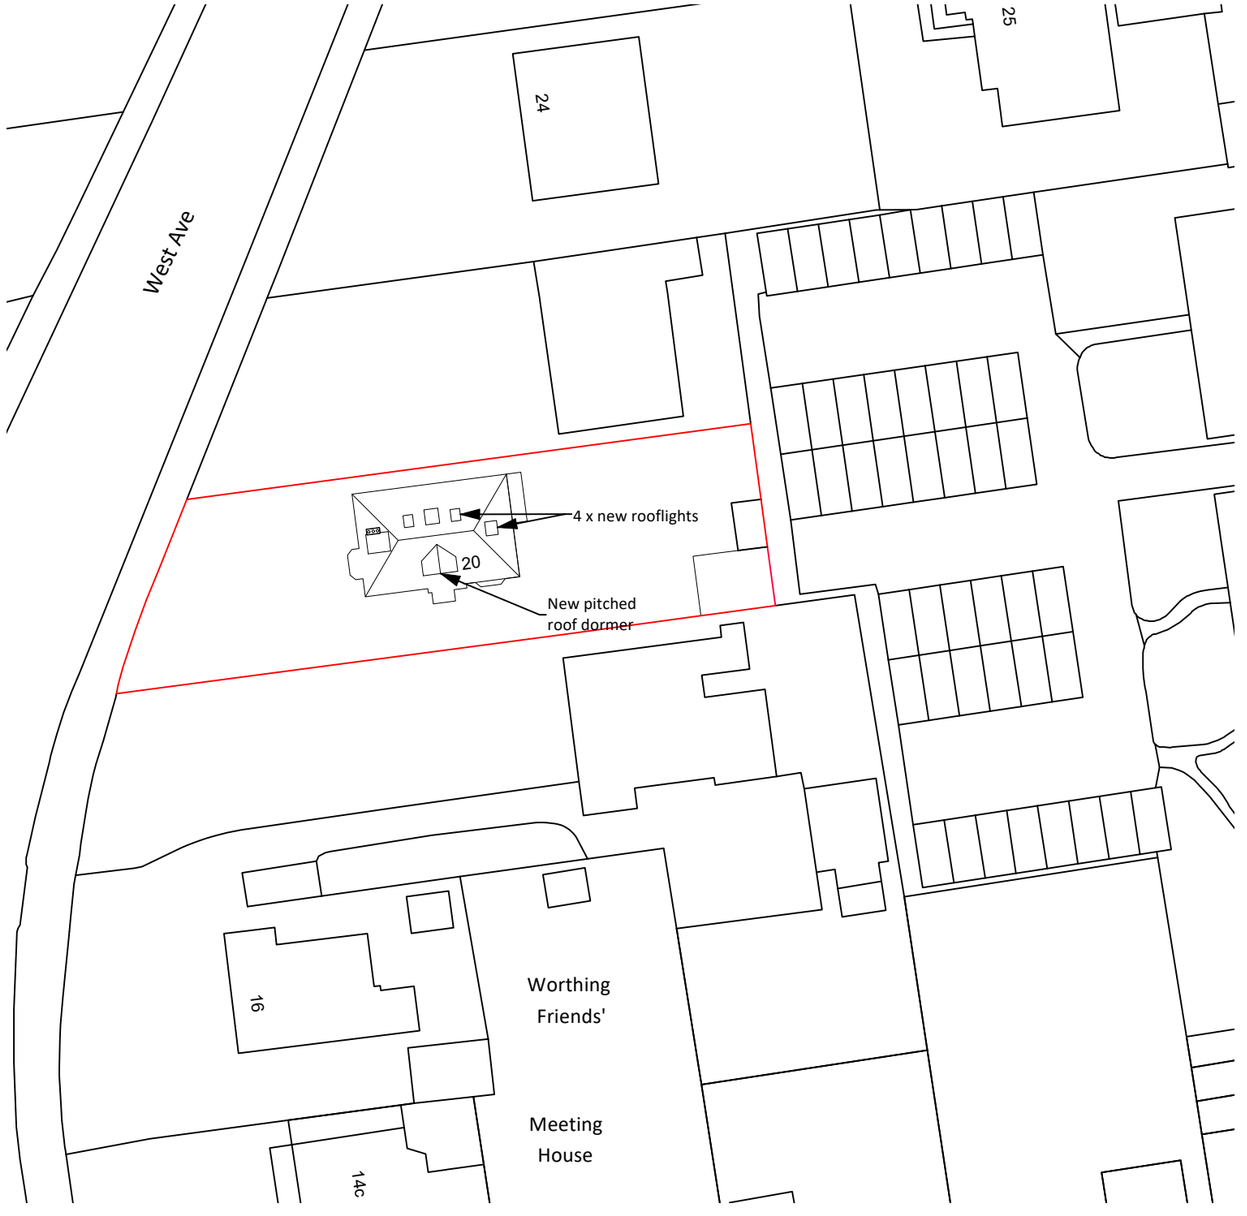

2 Block Plan
Scale: 1:500

Disclaimer:

This drawing is the copyright of archangels ARCHITECTS Ltd and may not be reproduced or used except by written permission.

Figured dimensions to have precedence over scaling. Check all site dimensions prior to fabrication. Refer any discrepancies found to archangels ARCHITECTS Ltd.

Revisions:

			Checked
A	16/10/2025	Extended Location Plan	RZ

N

1:500 5m 10 20 30

1:1250 10m 20 30 40 50 70

Dwg No.	**22074-P-001A**
Drawing Title	Location and Block Plan
Address	20 West Avenue, Worthing, West Sussex BN11 5LU
Client	Ciaran and Fiona Vinaccia
Scale	1:1250 and 1:500 @ A3
Stage	PLANNING
Drawn by	MM
Checked by	RZ

archangels ARCHITECTS
create your dream home
archangels ARCHITECTS Ltd
3 dorset place, brighton BN2 1ST
e: info@aaarchitects.co.uk, t: 01273 267184
www.aaarchitects.co.uk