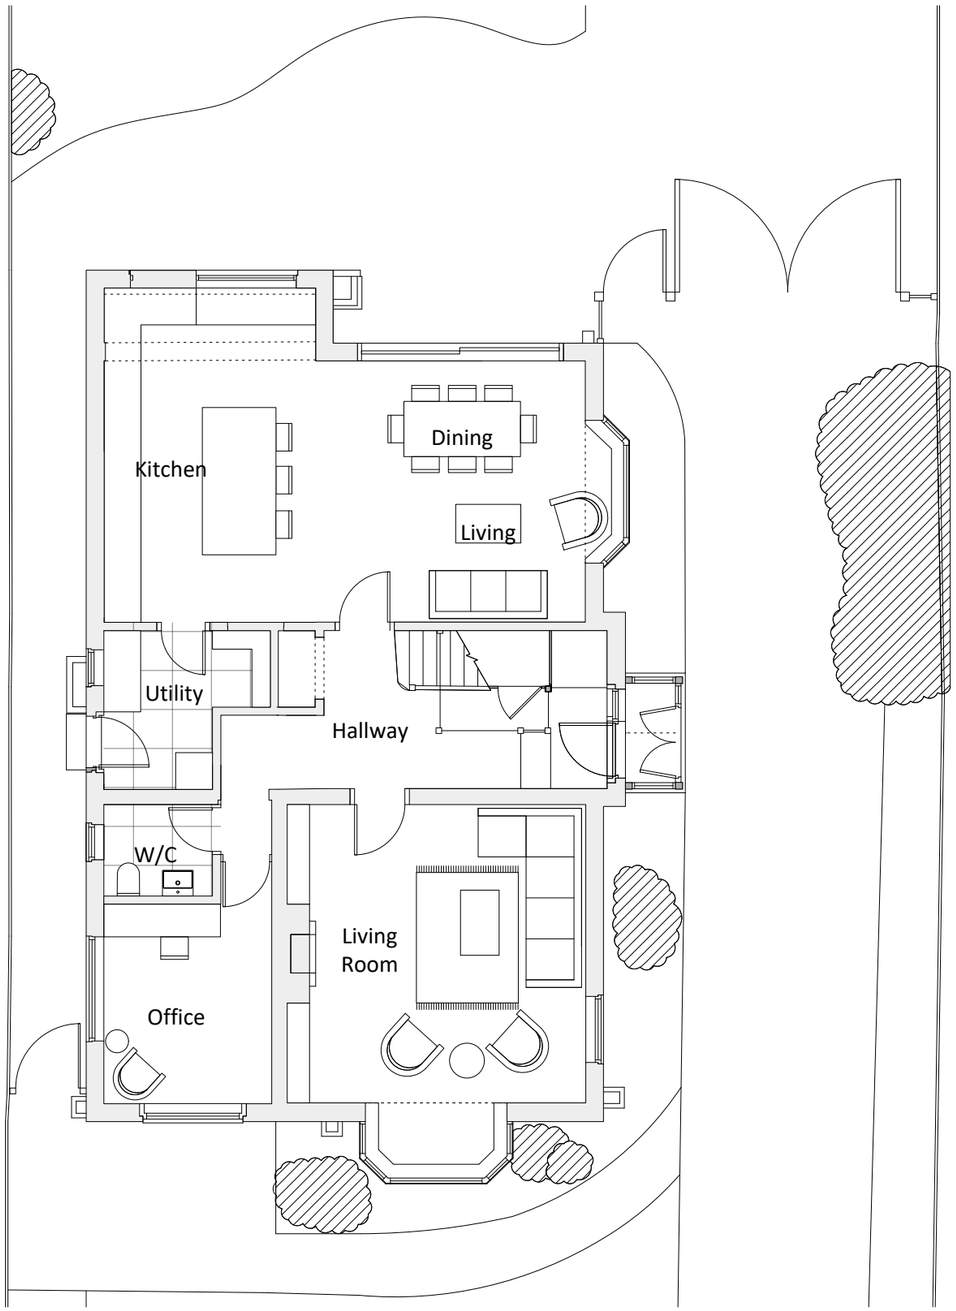

1 Existing Ground Floor Plan
Scale: 1:100

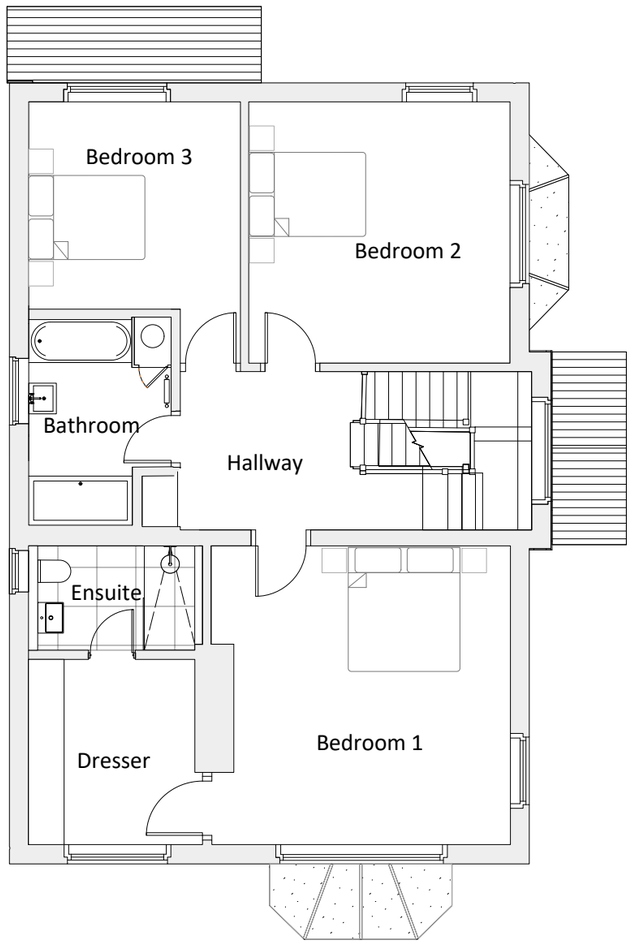

2 Existing First Floor Plan
Scale: 1:100

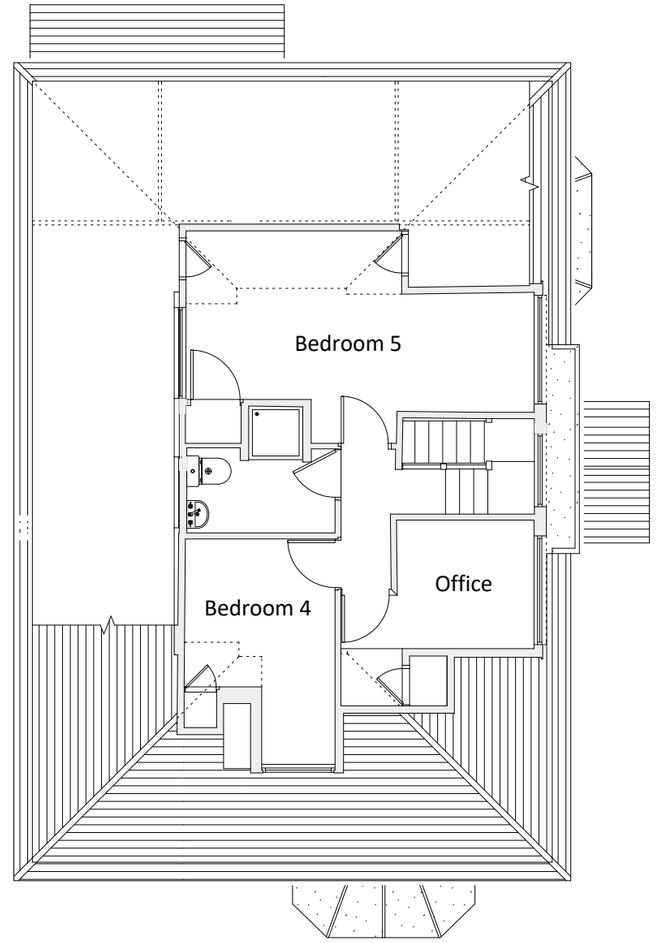

3 Existing Loft Plan
Scale: 1:100

Disclaimer:

This drawing is the copyright of archangels ARCHITECTS Ltd and may not be reproduced or used except by written permission.

Figured dimensions to have precedence over scaling. Check all site dimensions prior to fabrication. Refer any discrepancies found to archangels ARCHITECTS Ltd.

Revisions:

			Checked
**	dd/mm/yyyy	**	**

N

1:100 | 1m | 2 | 3 | 4 | 5 | 6

Dwg No.	**22074-P-002**
Drawing Title	Existing Floor Plans
Address	20 West Avenue, Worthing, West Sussex BN11 5LU
Client	Ciaran and Fiona Vinaccia
Scale	1:100 @ A3
Stage	PLANNING
Drawn by	MM
Checked by	RZ

archangels ARCHITECTS

create your dream home

archangels ARCHITECTS Ltd
3 dorset place, brighton BN2 1ST
e: info@aaarchitects.co.uk, t: 01273 267184
www.aaarchitects.co.uk