KEY :

- Demolition
- Existing wall
- New wall
- Head height below 1500mm

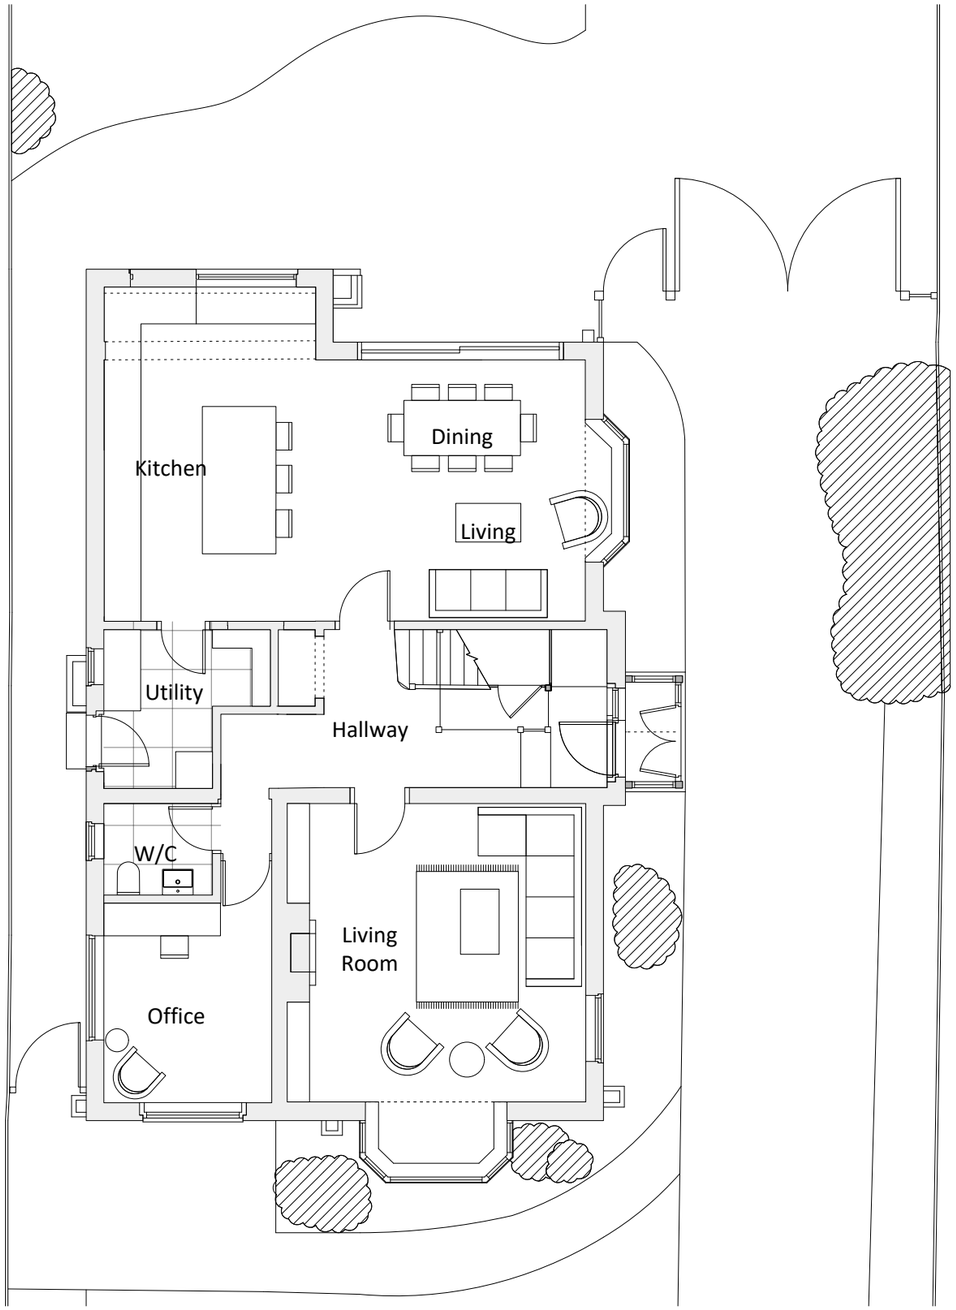


1 Proposed Ground Floor Plan
Scale: 1:100

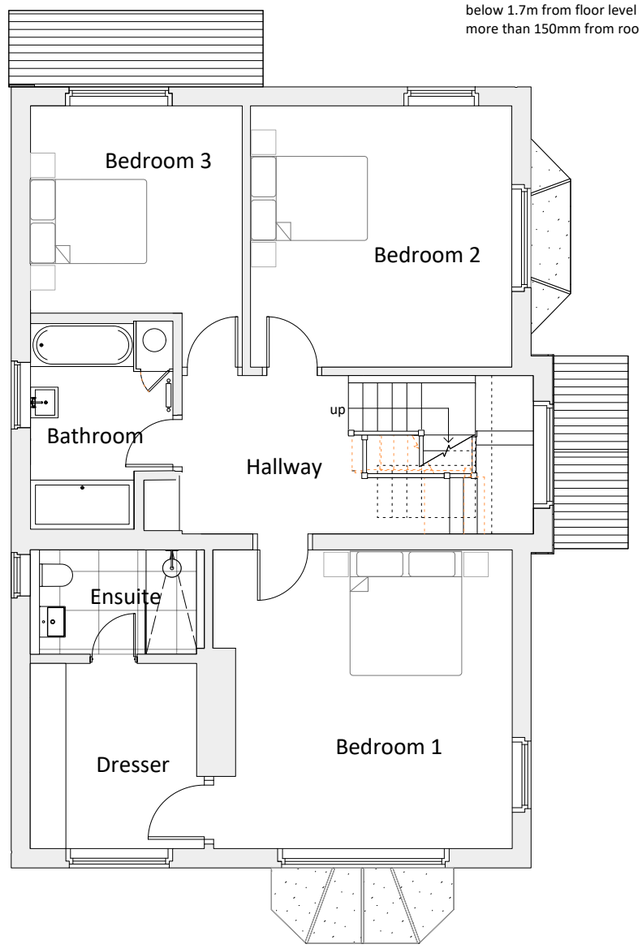


2 Proposed First Floor Plan
Scale: 1:100

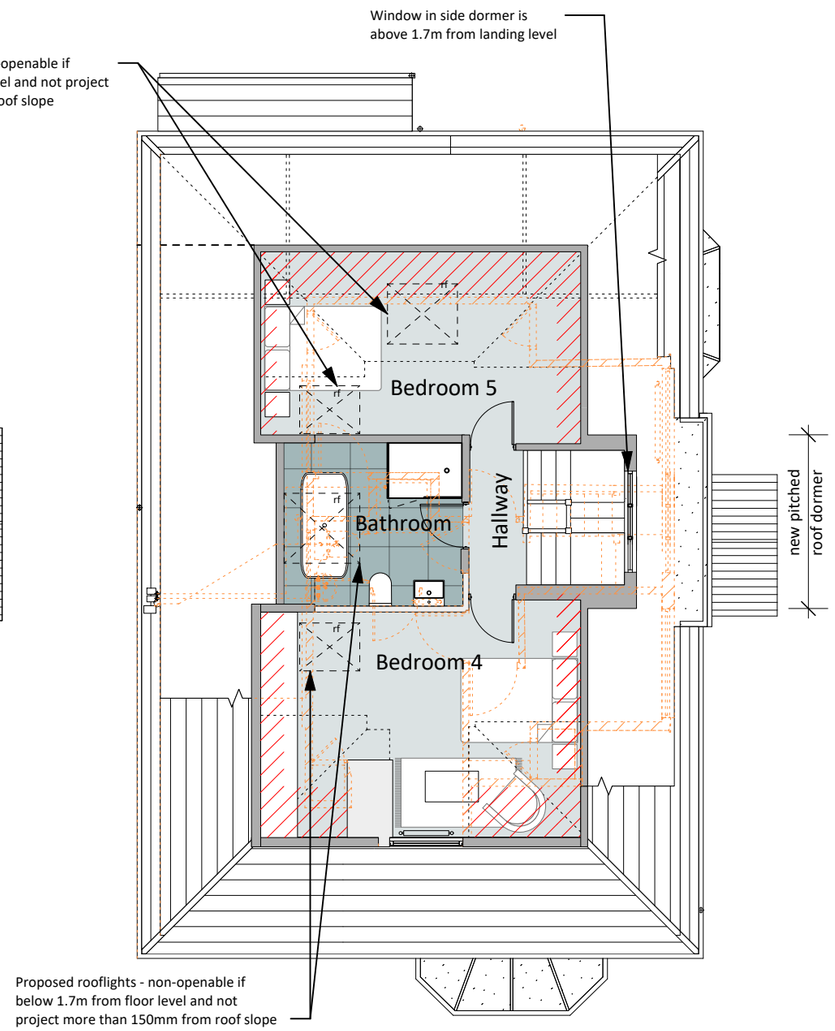


3 Proposed Loft Floor Plan
Scale: 1:100

**Disclaimer:**

This drawing is the copyright of archangels ARCHITECTS Ltd and may not be reproduced or used except by written permission.

Figured dimensions to have precedence over scaling. Check all site dimensions prior to fabrication. Refer any discrepancies found to archangels ARCHITECTS Ltd.

**Revisions:**

| | | | Checked |
|---|---|---|---|
| A | 16/10/2025 | Addition of annotations | RZ |

PENDING APPROVAL FROM
LA PLANNING DEPARTMENT

N

1:100 | 1m | 2 | 3 | 4 | 5 | 6

**Dwg No.** 22074-P-010A

| | |
|---|---|
| **Drawing Title** | Proposed Loft Plan |
| **Address** | 20 West Avenue, Worthing, West Sussex BN11 5LU |
| **Client** | Ciaran and Fiona Vinaccia |
| **Scale** | 1:100 @ A3 |
| **Stage** | PLANNING |
| **Drawn by** | HF |
| **Checked by** | RZ |

archangels ARCHITECTS

create your dream home

archangels ARCHITECTS Ltd
3 dorset place, brighton BN2 1ST
e: info@aaarchitects.co.uk, t: 01273 267184
www.aaarchitects.co.uk