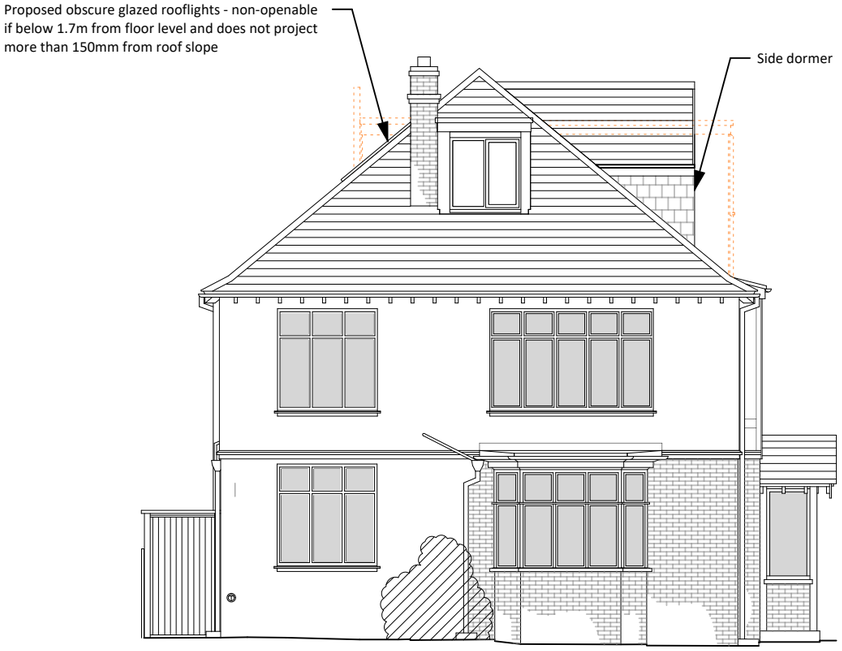

1 Proposed Front Principal Elevation (West)
Scale: 1:100

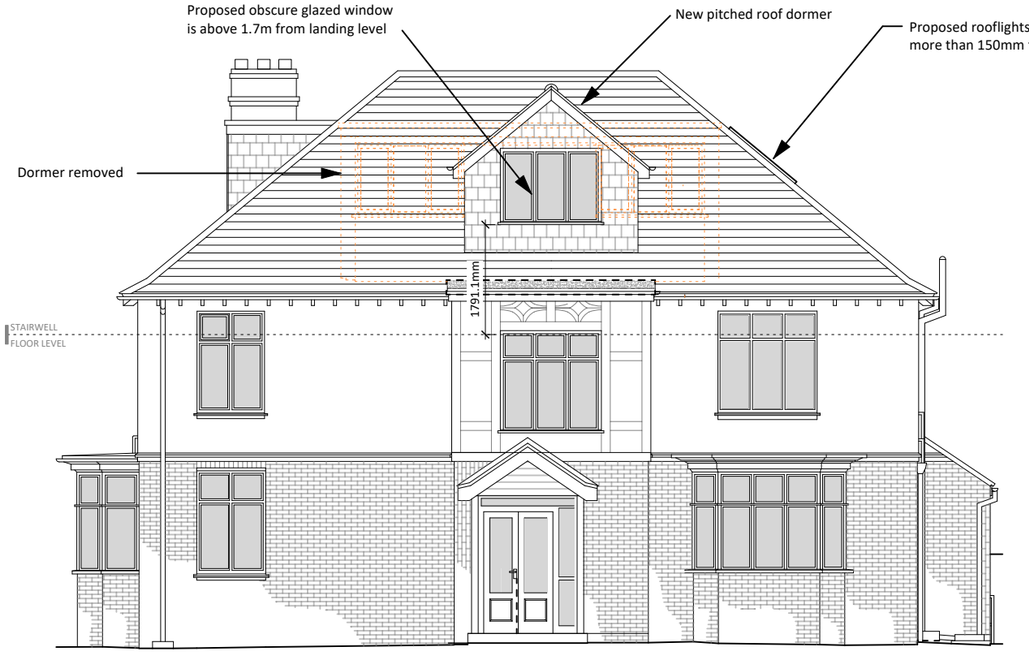

2 Proposed Side Elevation (South)
Scale: 1:100

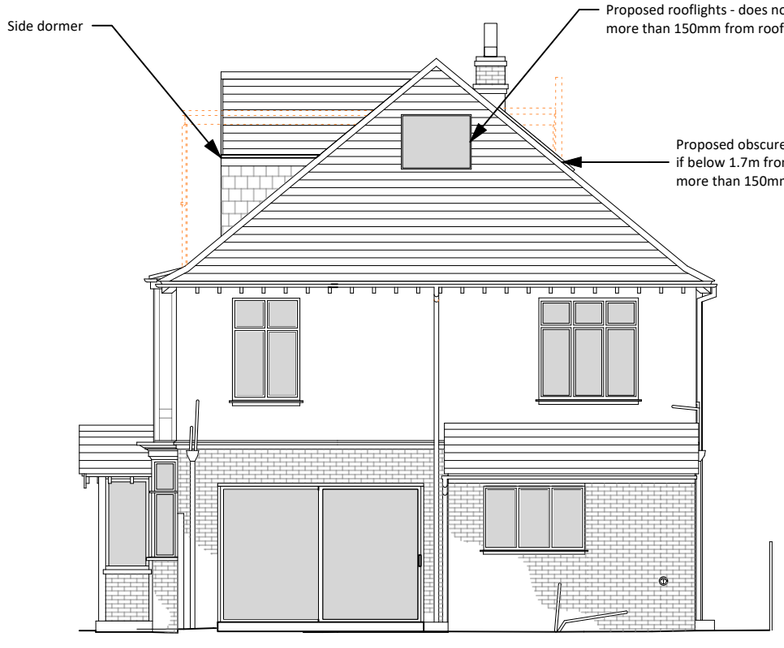

3 Proposed Rear Elevation (East)
Scale: 1:100



4 Proposed Side Elevation (North)
Scale: 1:100

Disclaimer:

This drawing is the copyright of archangels ARCHITECTS Ltd and may not be reproduced or used except by written permission.

Figured dimensions to have precedence over scaling. Check all site dimensions prior to fabrication. Refer any discrepancies found to archangels ARCHITECTS Ltd.

Revisions:

			Checked
A	16/10/2025	Addition of annotations	RZ

PENDING APPROVAL FROM
LA PLANNING DEPARTMENT

1:100 | 1m | 2 | 3 | 4 | 5 | 6

Dwg No. 22074-P-011A

Drawing Title	Proposed Elevations
Address	20 West Avenue, Worthing, West Sussex BN11 5LU
Client	Ciaran and Fiona Vinaccia
Scale	1:100 @ A3
Stage	PLANNING
Drawn by	HF
Checked by	RZ

archangels ARCHITECTS

create your dream home

archangels ARCHITECTS Ltd
3 dorset place, brighton BN2 1ST
e: info@aaarchitects.co.uk, t: 01273 267184
www.aaarchitects.co.uk