DO NOT SCALE FROM THIS DRAWING

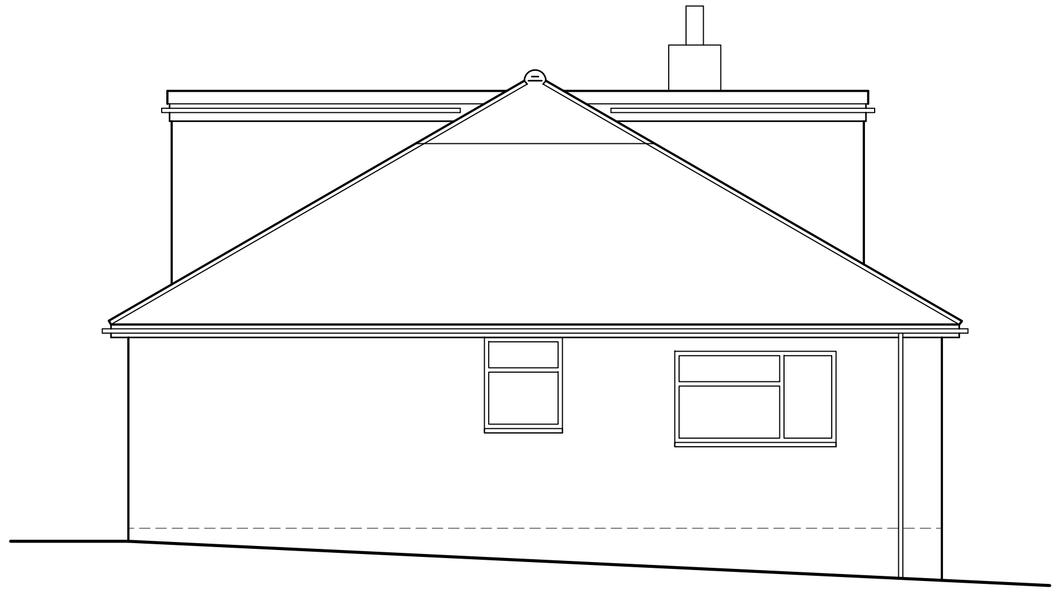

West Elevation

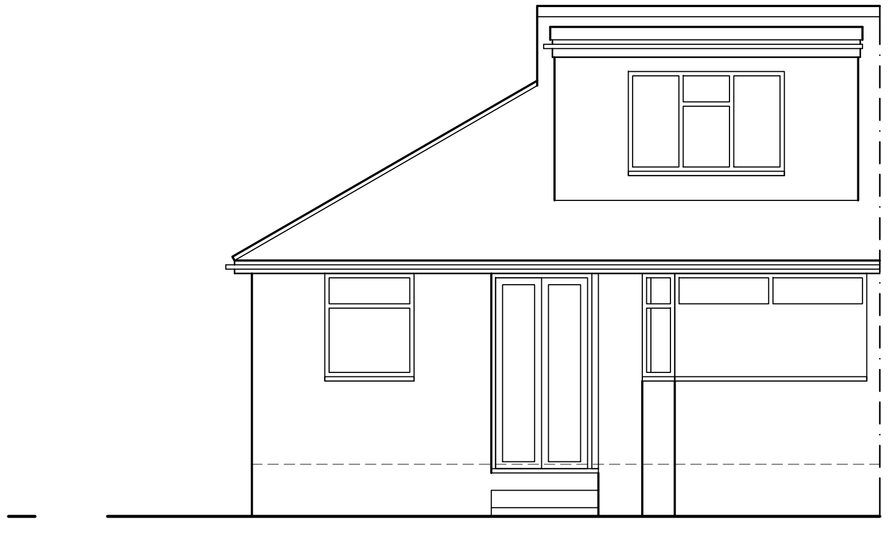

South Elevation

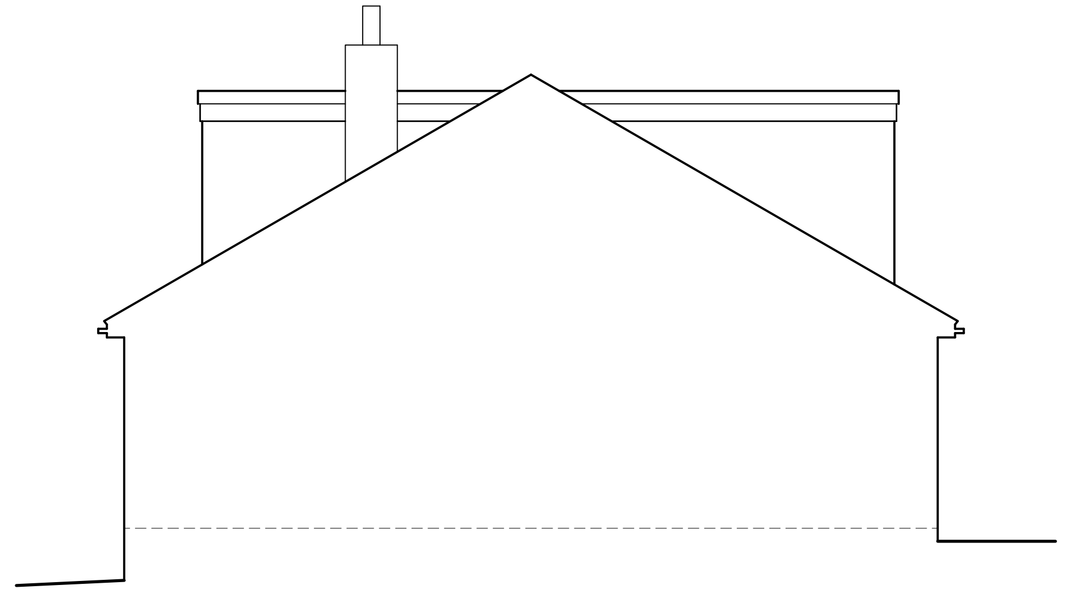

East Elevation

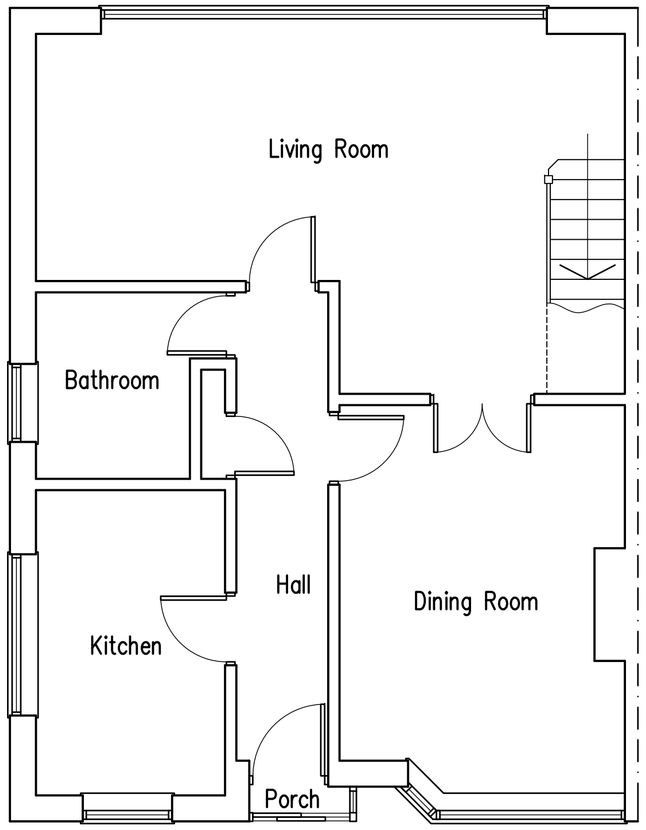

1m 2m 3m 4m 5m 6m 7m 8m 9m 10m

1:50 Scale Bar

Ground Floor Plan

Proposed Single Storey Porch Extension At: 17 Hawkins Crescent, Shoreham-By-Sea, West Sussex

rja Planning & Building Consultants Ltd.
16 Greenacres
Shoreham-By-Sea
West Sussex
BN43 5WY
t/f: 01273 467297 mob: 07971 375739
e: rex@rjapbc.co.uk web: www.rjapbc.co.uk

Chartered Institute of Architectural Technologists

PROJECT: 17 Hawkins Crescent, Shoreham-By-Sea

DRAWING TITLE: Existing Floor Plan & Elevations

CLIENT: Mr & Mrs R. Dunn

DWG NO: 15540-02

REVISION:

SCALE: 1:50 @ A1

DATE: 7.4.2015

DRAWN: rex