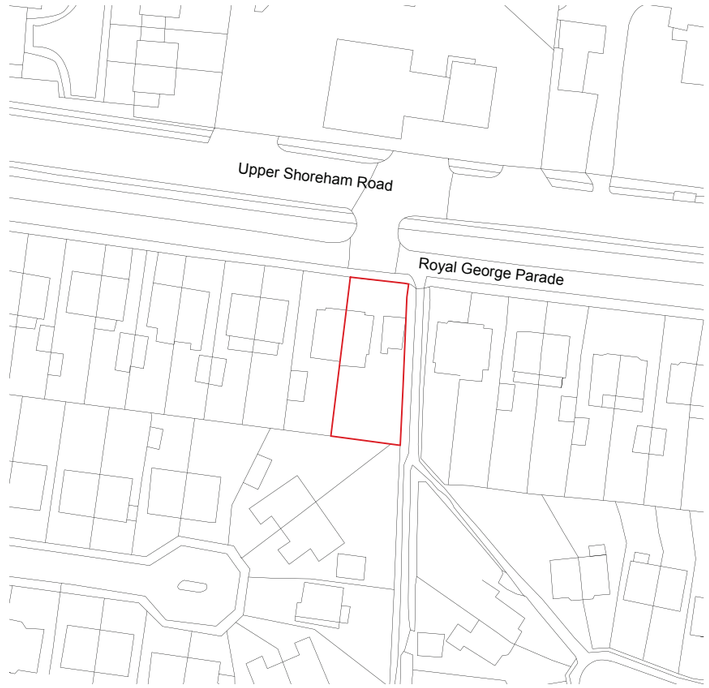

N

Location Plan 1:1250

0 10 50 M

Amendments	by	Date

Job Title 0132USR

Drawing
Location Plan

Scale: 1:1250 @ A3

Drg.No.	ADS-001	*

Drawn by:	NJH
Issued to:	Client
Status:	planning
Date	31.03.15

ADS

architecturaldesignservicesnickhopper