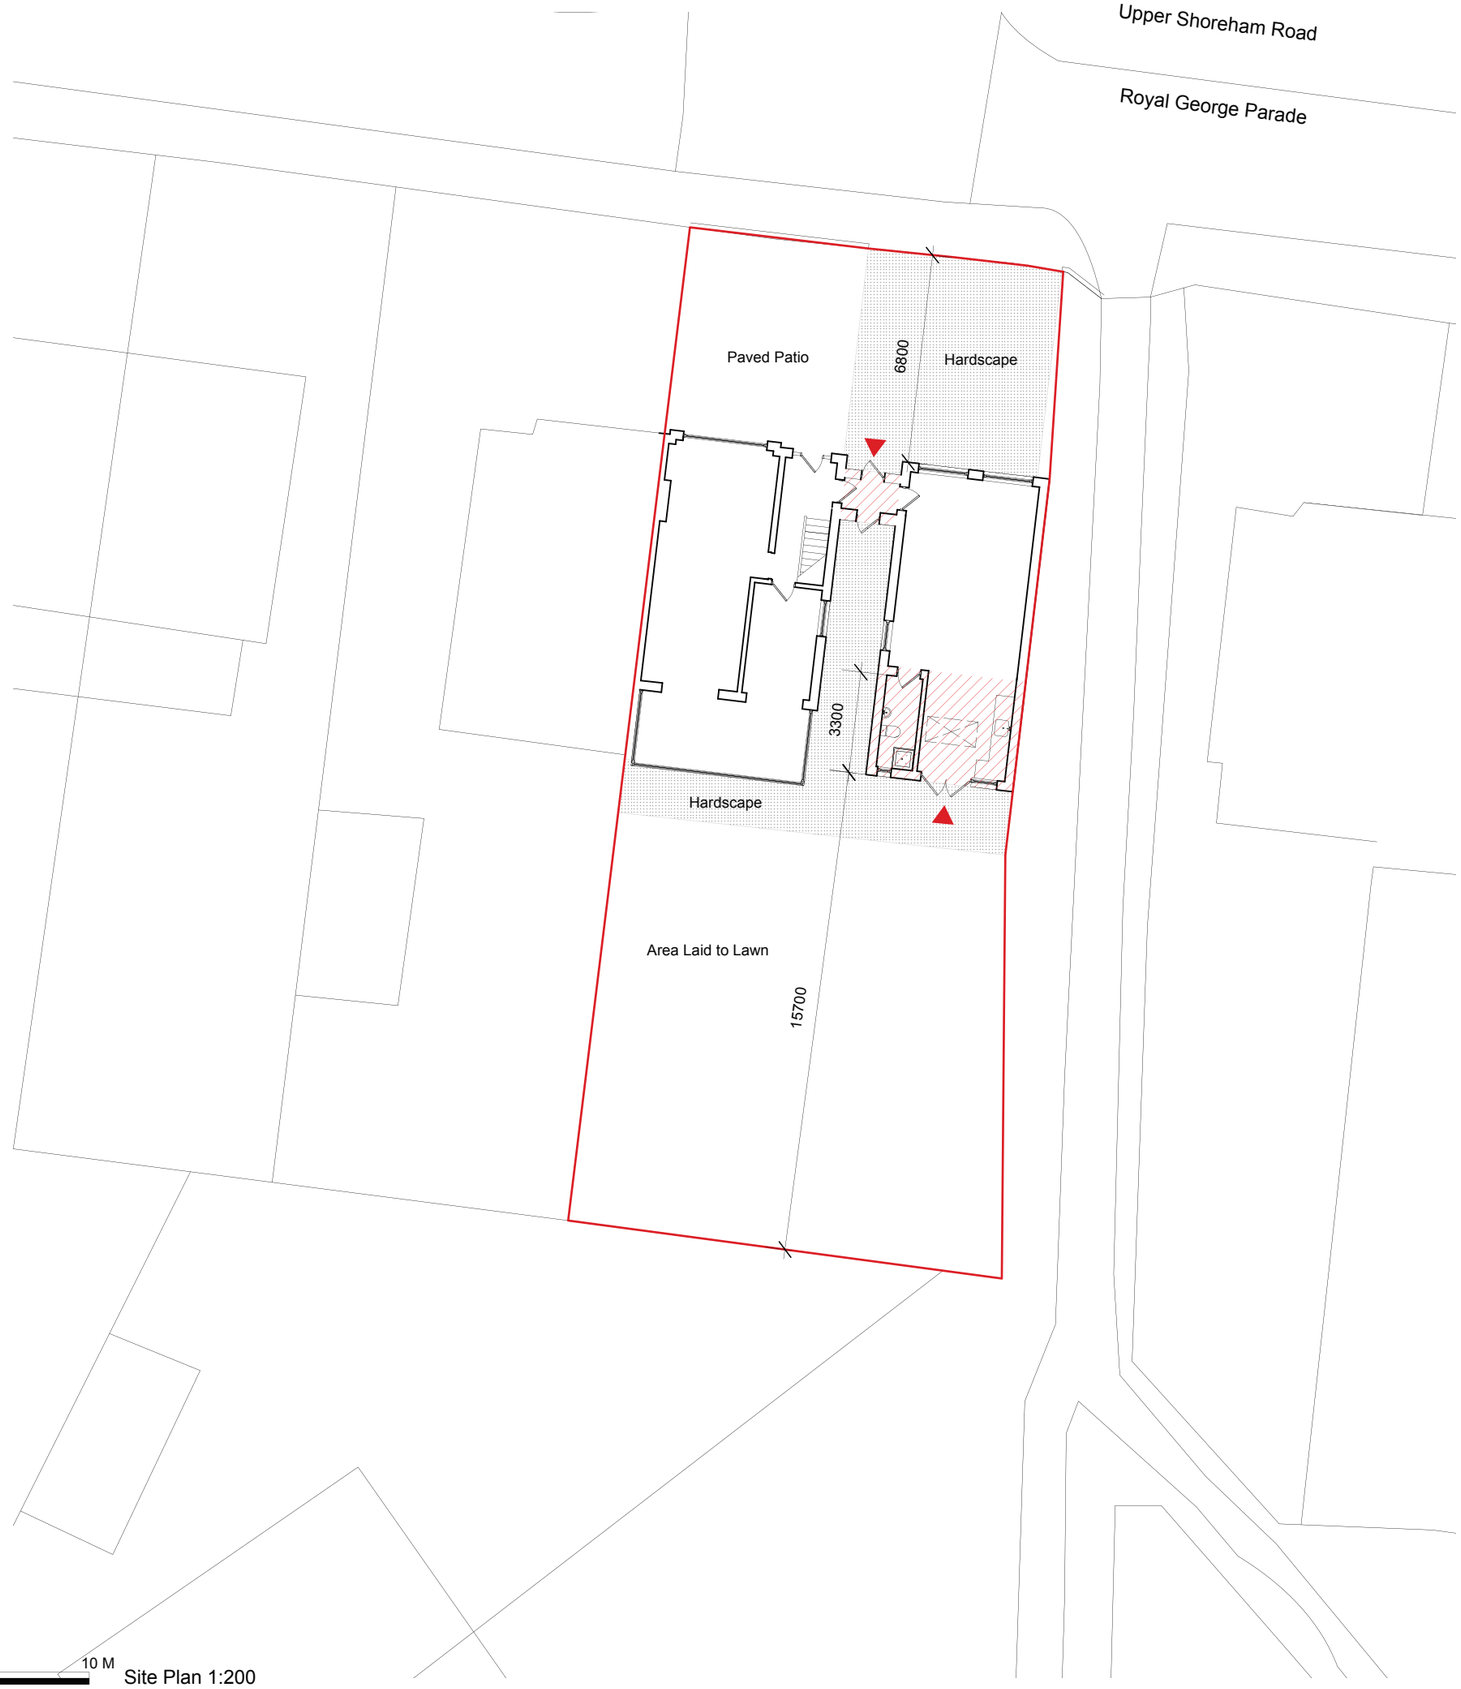

Site Plan 1:200

Amendments	by	Date

Job Title 0132USR

Drawing
Location Plan

Scale: 1:1250 @ A3

Drg.No. ADS-001 *

Drawn by:	NJH
Issued to:	Client
Status:	prelim
Date	23.03.15

architecturaldesignservicesnickhopper