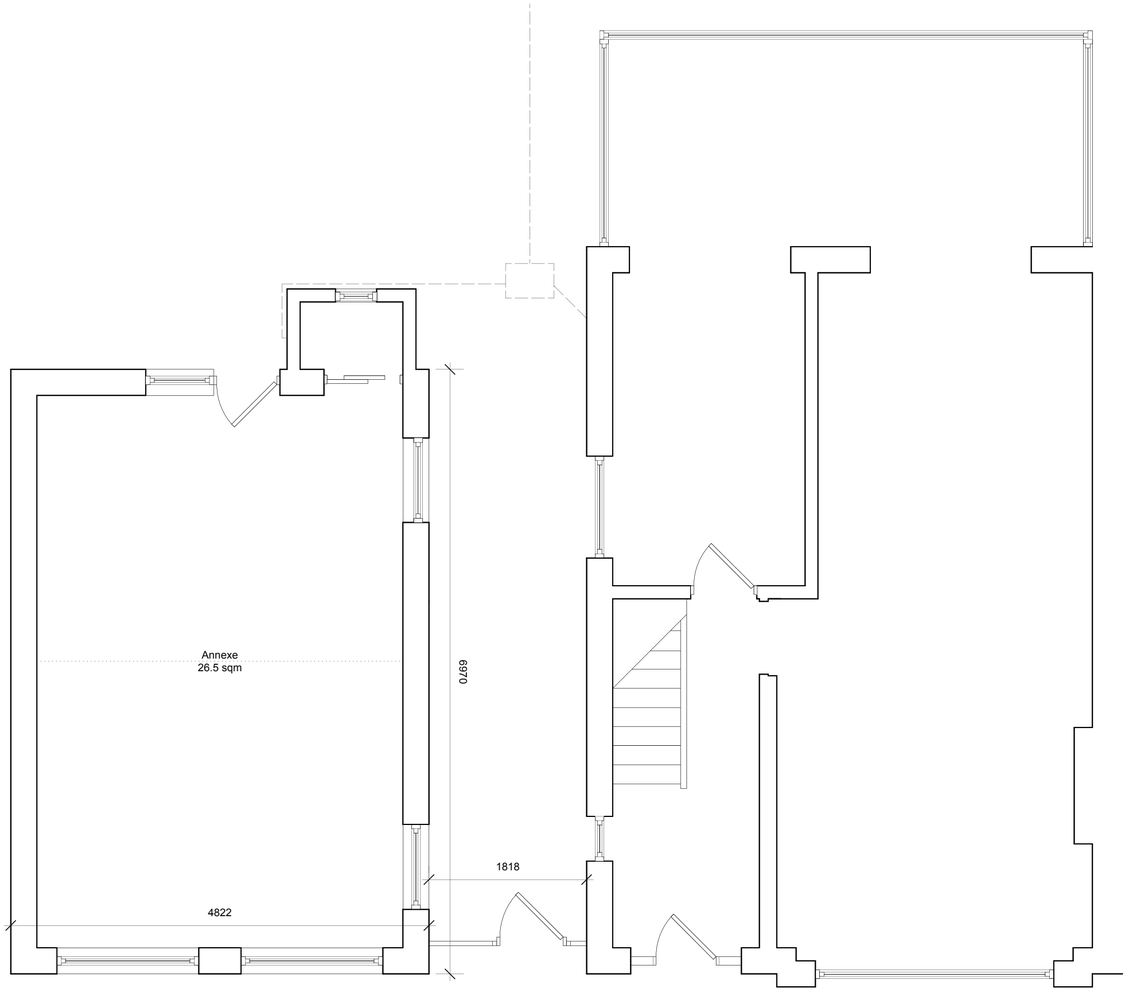


Ground Floor Plan with Annexe 1:50



East Elevation (House) 1:100

South Elevation (House and Annexe) 1:100

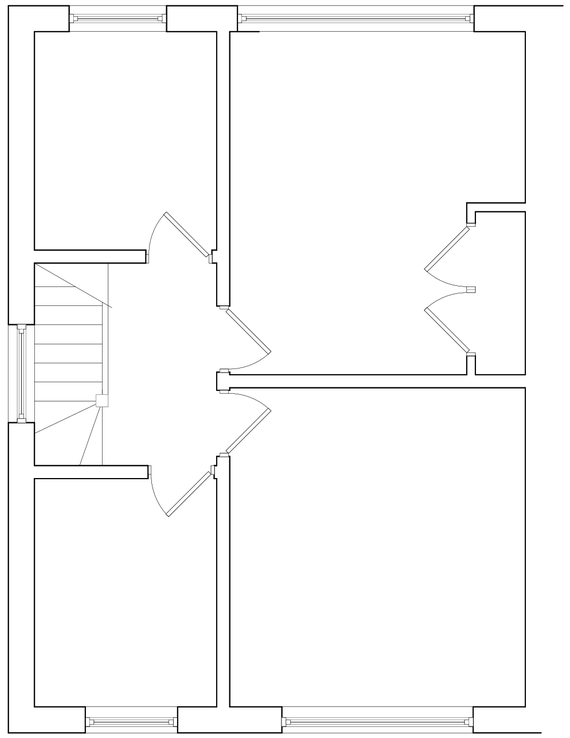

First Floor Plan 1:50

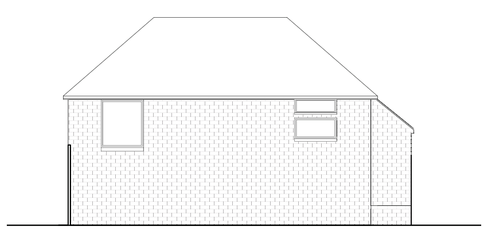

West Elevation (Annexe) 1:100



North Elevation (House and Annexe) 1:100



West Elevation (House and Annexe) 1:100

| Amendments | by | Date |
|---|---|---|

Job Title 0132USR

Drawing
GA Plans/Elev (Existing)

Scale: 1:100 & 1:50 @ A2

Drg.No. ADS-004 *

| | |
|---|---|
| Drawn by: | NJH |
| Issued to: | Client |
| Status: | planning |
| Date | 31.03.15 |

ADS
architecturaldesignservicesnickhopper