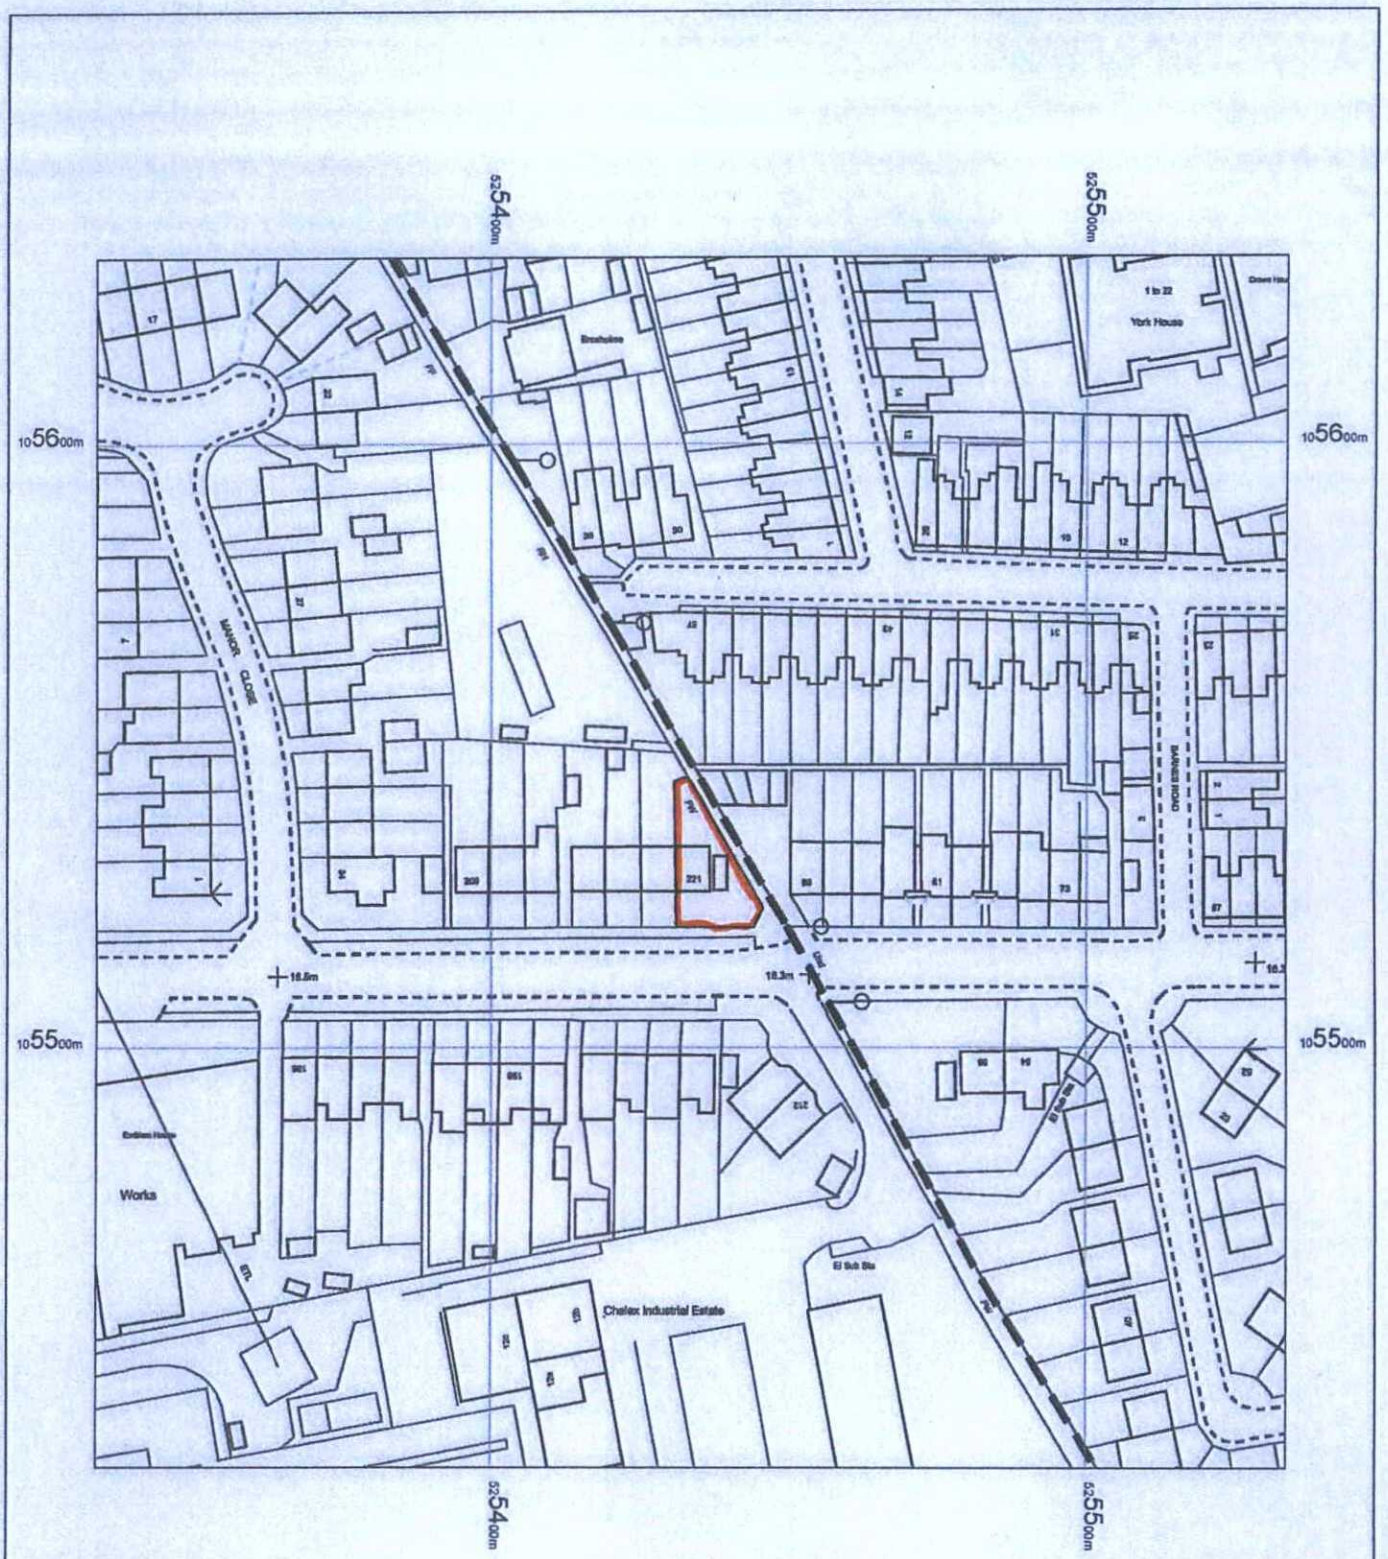

0 5 10 15 20 25 30 35 40 45 50
m

ADUR & WORTHING
PLANNING SERVICES

PLAN	AWDM/0751/14
DATE VALID	20 JUN 2014

N

OS MasterMap 1250/2500/10000 scale
19 June 2014, ID: CM-00336218
www.centremapslive.co.uk

1:1250 scale print at A4, Centre: 525434 E, 105531 N

©Crown Copyright Ordnance Survey. Licence no. 100019980

Mapping sourced from Ordnance Survey® CENTREMAPSlive® www.centremapslive.co.uk