


Elevations

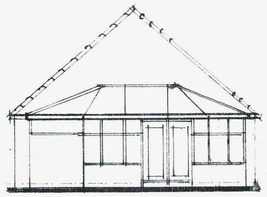


Rear Elevation

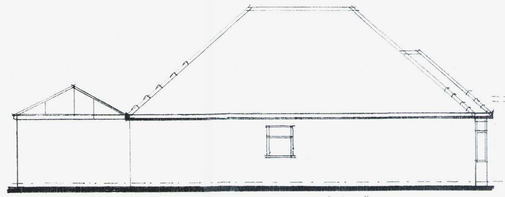


Side Elevation

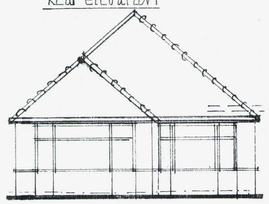


Front Elevation

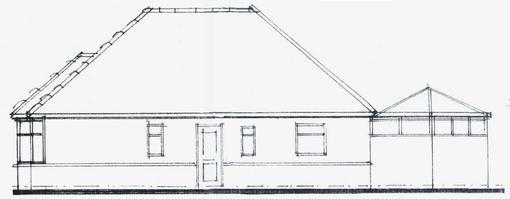


Side Elevation

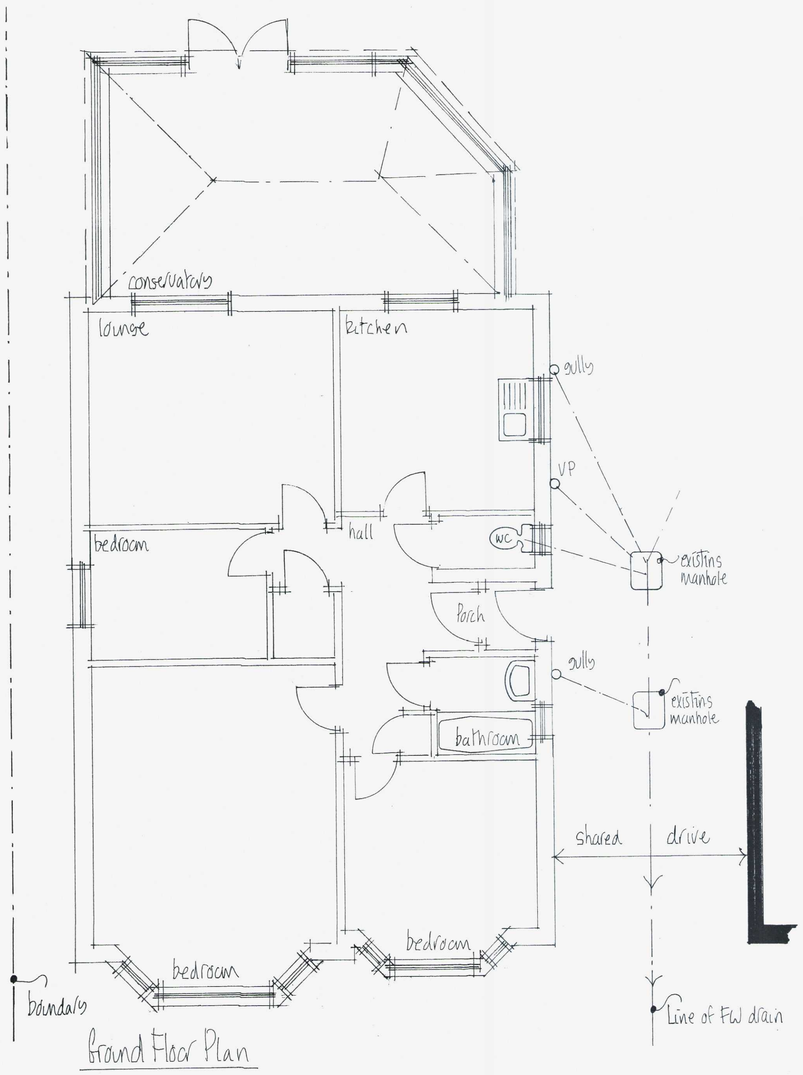

Ground Floor Plan

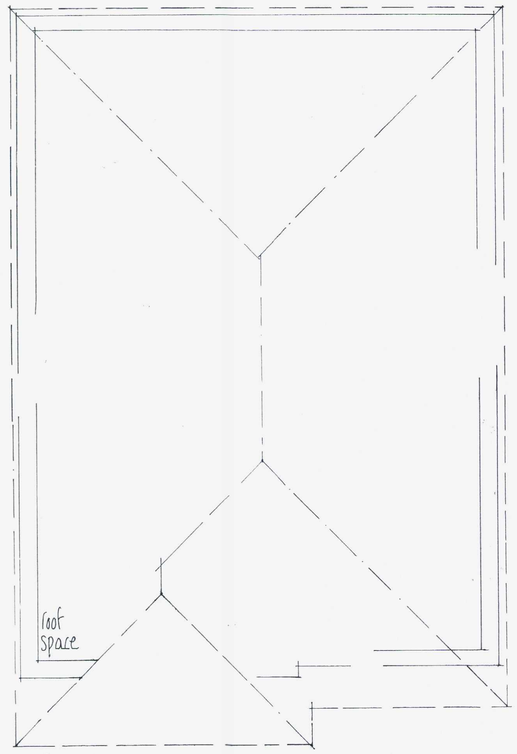


Roof Plan

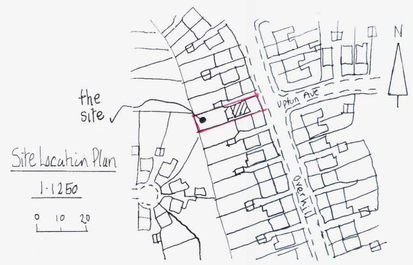

Site Location Plan

1:1250

0 10 20

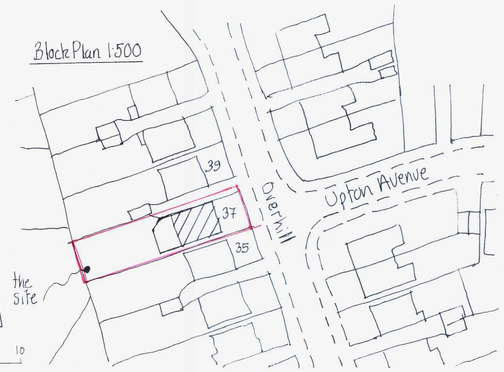

Block Plan 1:500

1:100 METRES

1:50 METRES

Authorised
22 NOV [illegible]

Mel Humphrey
MRICS MBEng
39 Northease Drive
Hove East Sussex BN3 8PQ
RICS
Mobile: 07701 055182
Email: mel_humphrey_uk@yahoo.co.uk

Drawing Title: Existing Details @
37 Overhill Southwick.
West Sussex

Scale: 1:50, 1:100

Date: Nov 11 Drawn by: mjh

A1 sized drawing

Drg No. | Rev.