Elevations

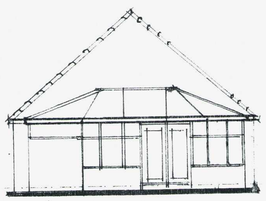

Rear Elevation

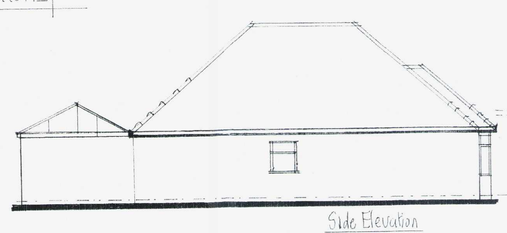

Side Elevation

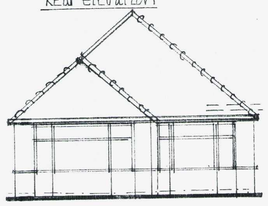

Front Elevation

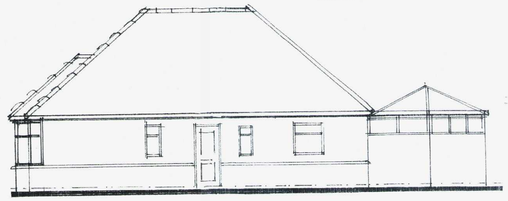

Side Elevation

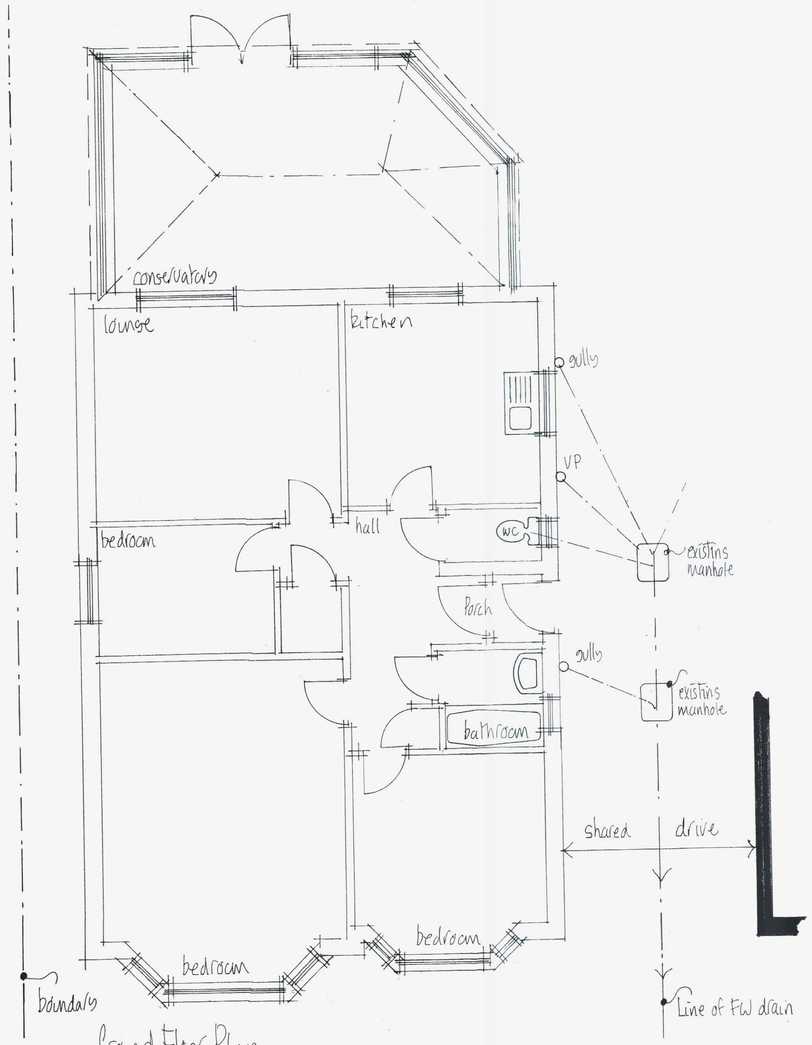

Ground Floor Plan

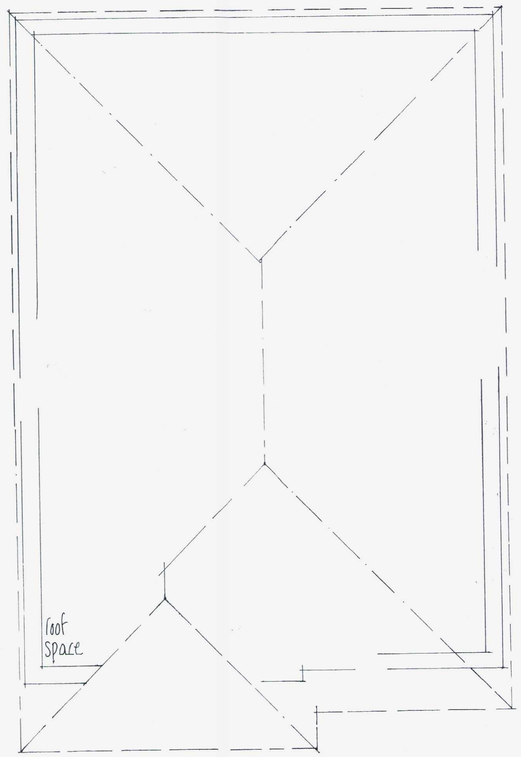

Roof Plan

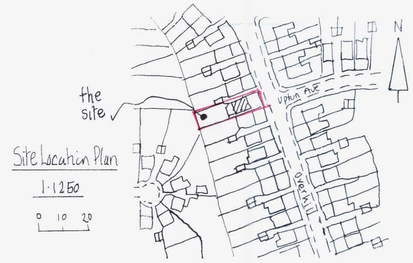

Site Location Plan

1:1250

0 10 20

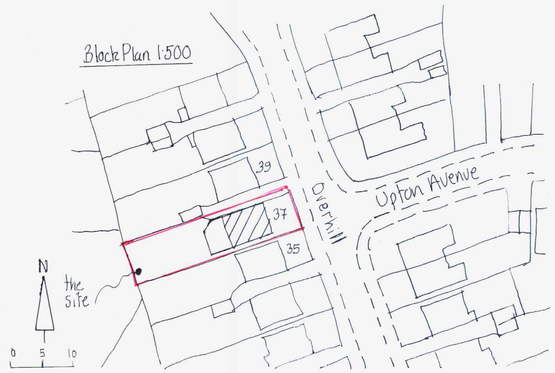

Block Plan 1:500

0 5 10

1:100 METRES

1:50 METRES

Mel Humphrey
MRICS MBEng

39 Northcase Drive
Hove East Sussex BN3 8PQ

Mobile: 07701 055182
Email: mel_humphrey_uk@yahoo.co.uk

Drawing Title: Existing Details @ 37 Overhill Southwick. West Sussex

Scale: 1:50, 1:100

Date: Nov 11 | Drawn by: mjh

A1 sized drawing

Drg No. | Rev.