

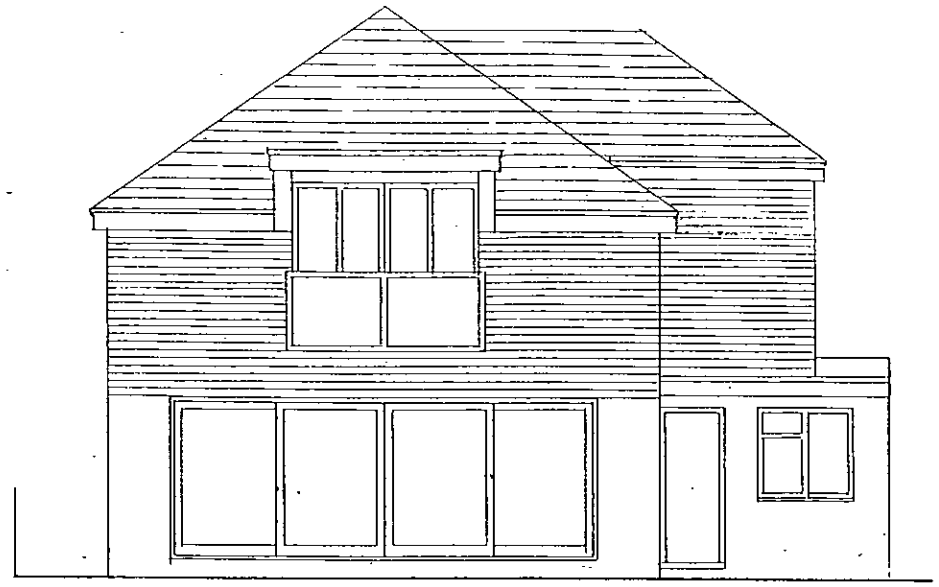



REAR [NORTH] ELEVATION

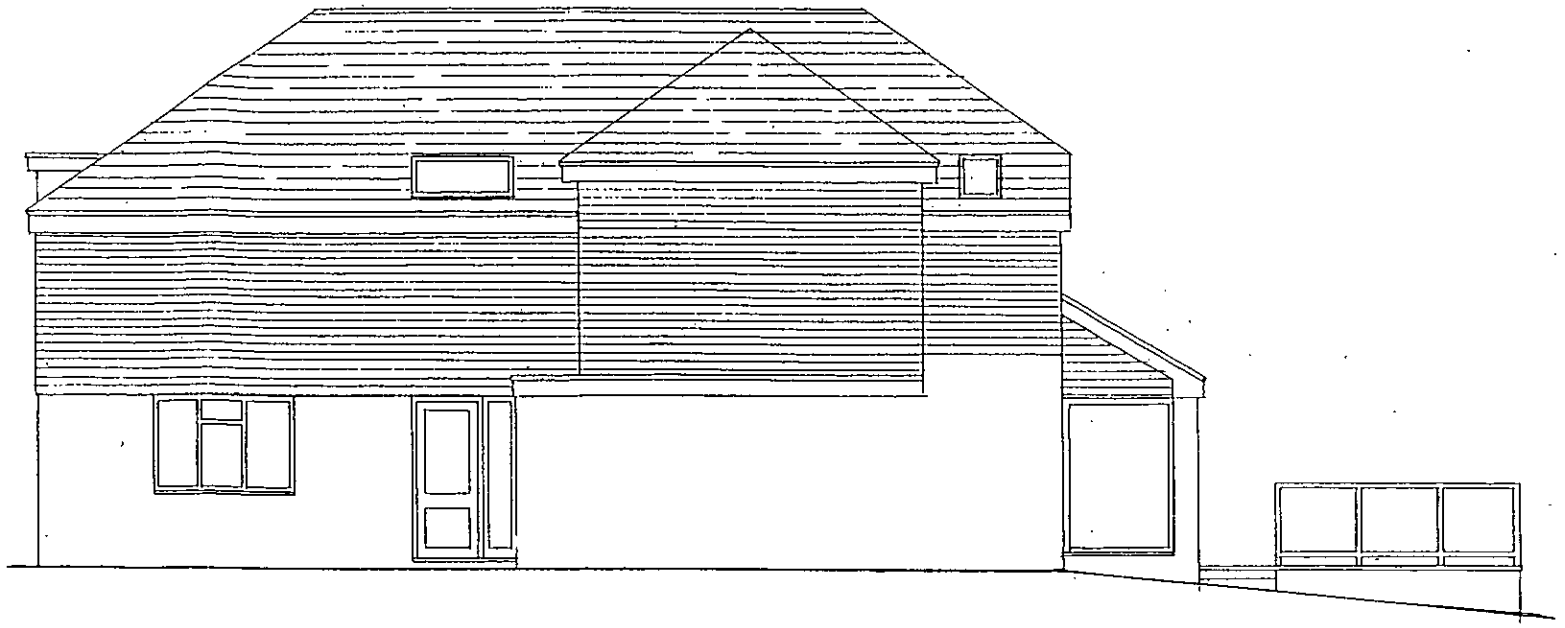

SIDE [WEST] ELEVATION

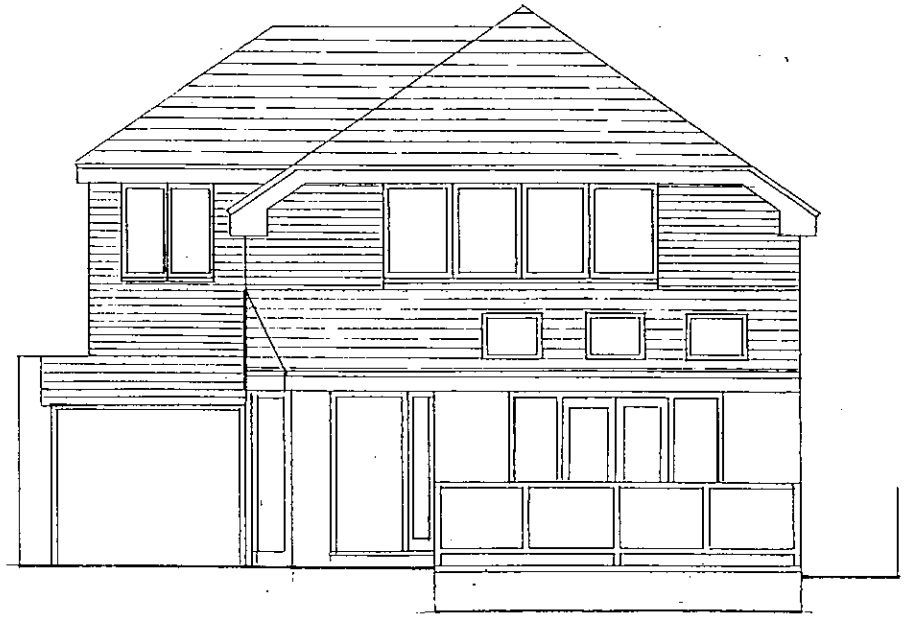

FRONT [SOUTH] ELEVATION

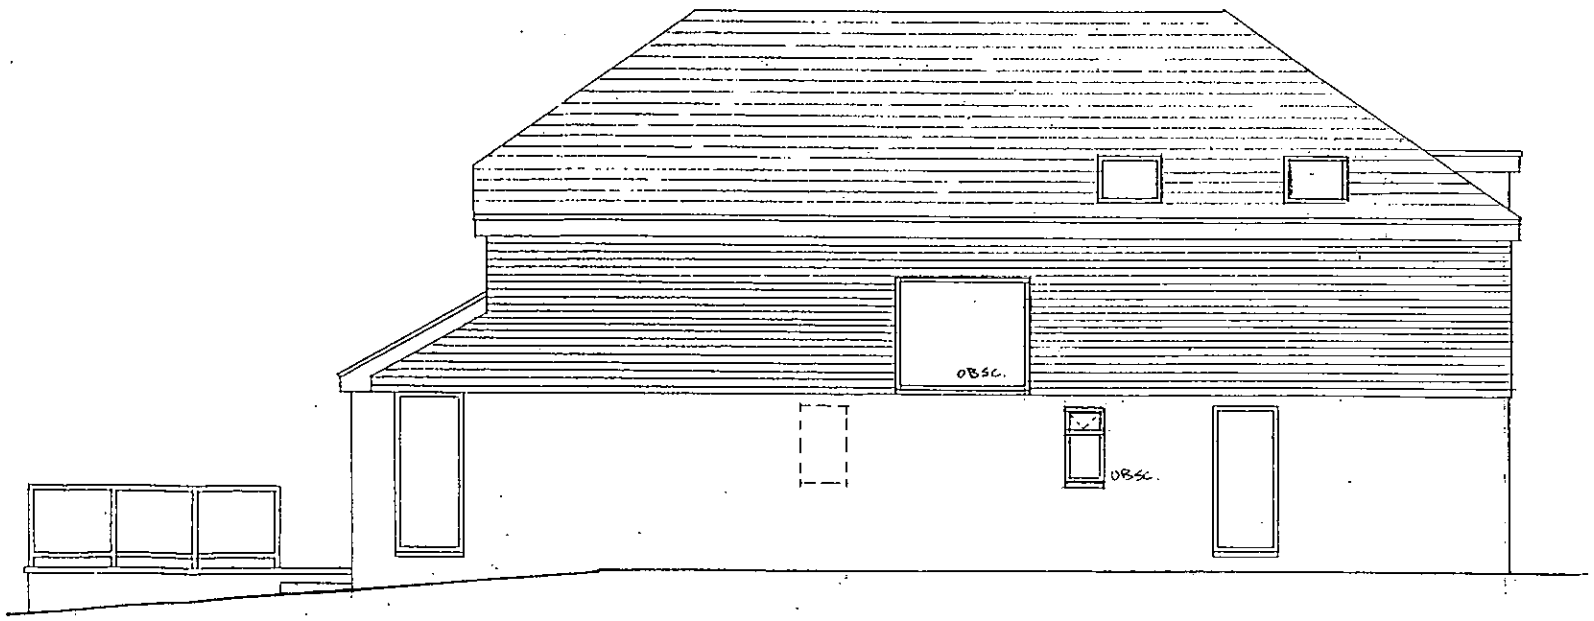

SIDE [EAST] ELEVATION

21.11.11.
AMENDED 1ST FL'R. SHOWER'M VELUX
" GR'ND FL'R W.C. WINDOW.

MINOR AMENDMENTS ADDED 17.10.11.

1 2 3 4 5 6 7 8 9 10 SCALE BAR @ A3

DRAWN BY:
ALAN R. WOOD
75 WESTBOURNE STREET
HOVE
BN3 5PF
tel: 01273 770602

SCALE:
1:100
DATED: OCT. 2011

PROPOSED ALTERATIONS.
ELEVATIONS

DWG. No. 4B

No.7 THE AVENUE
SHOREHAM-BY-SEA