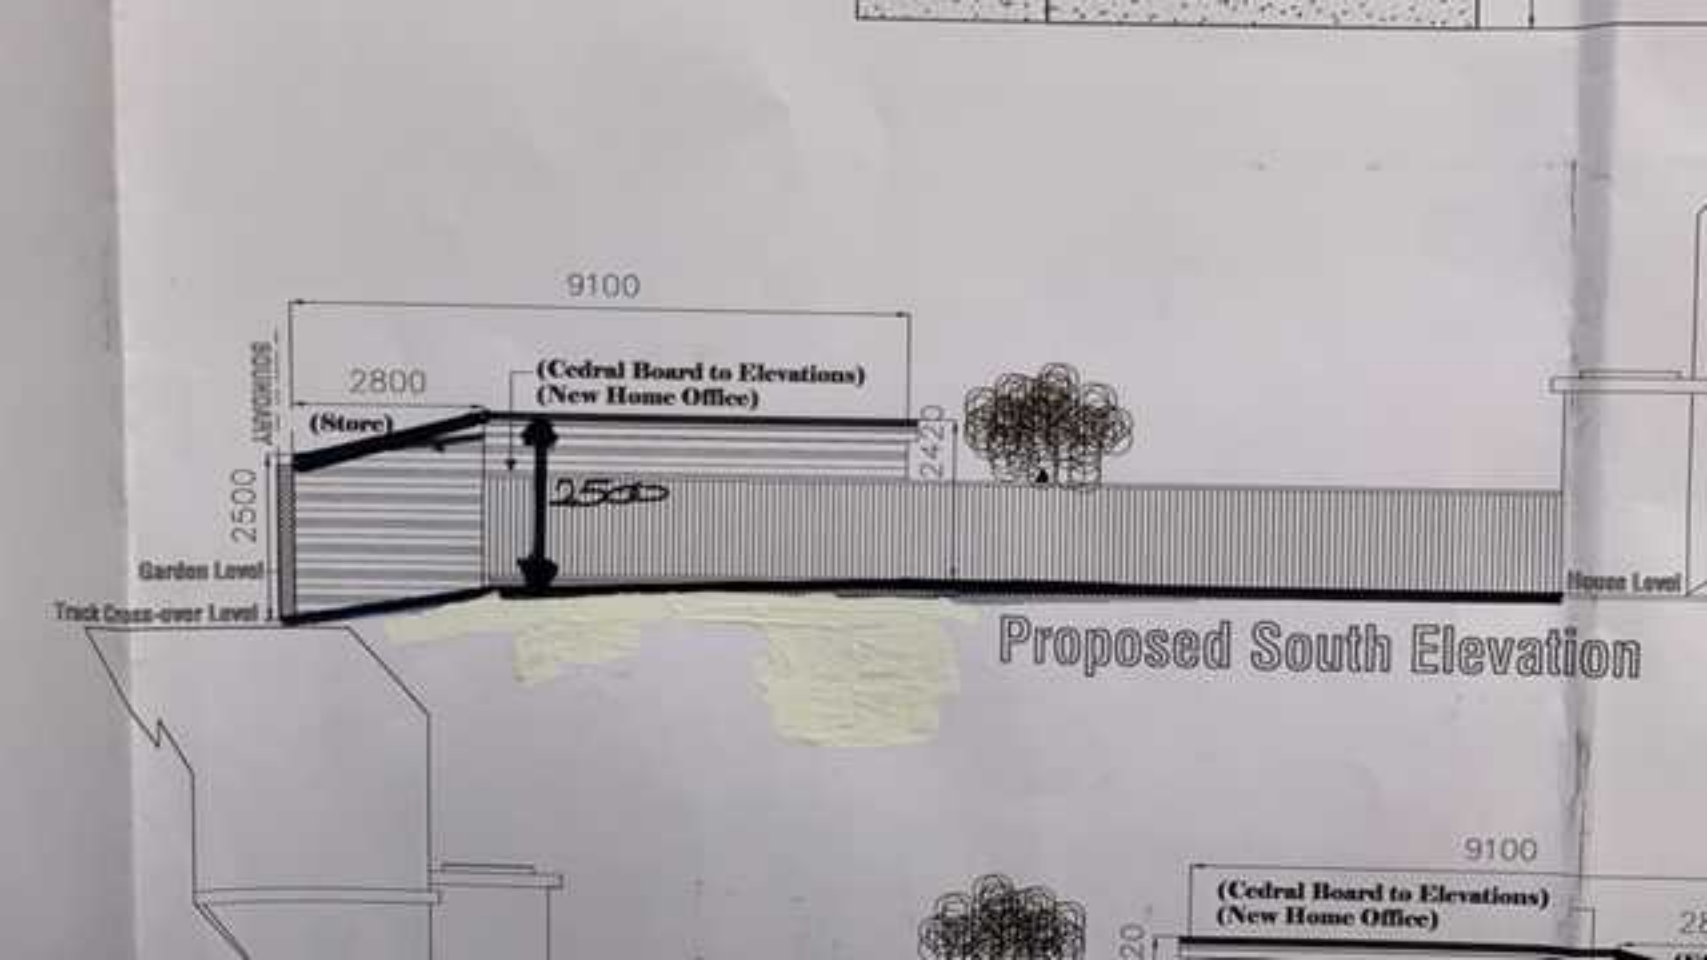


Proposed South Elevation