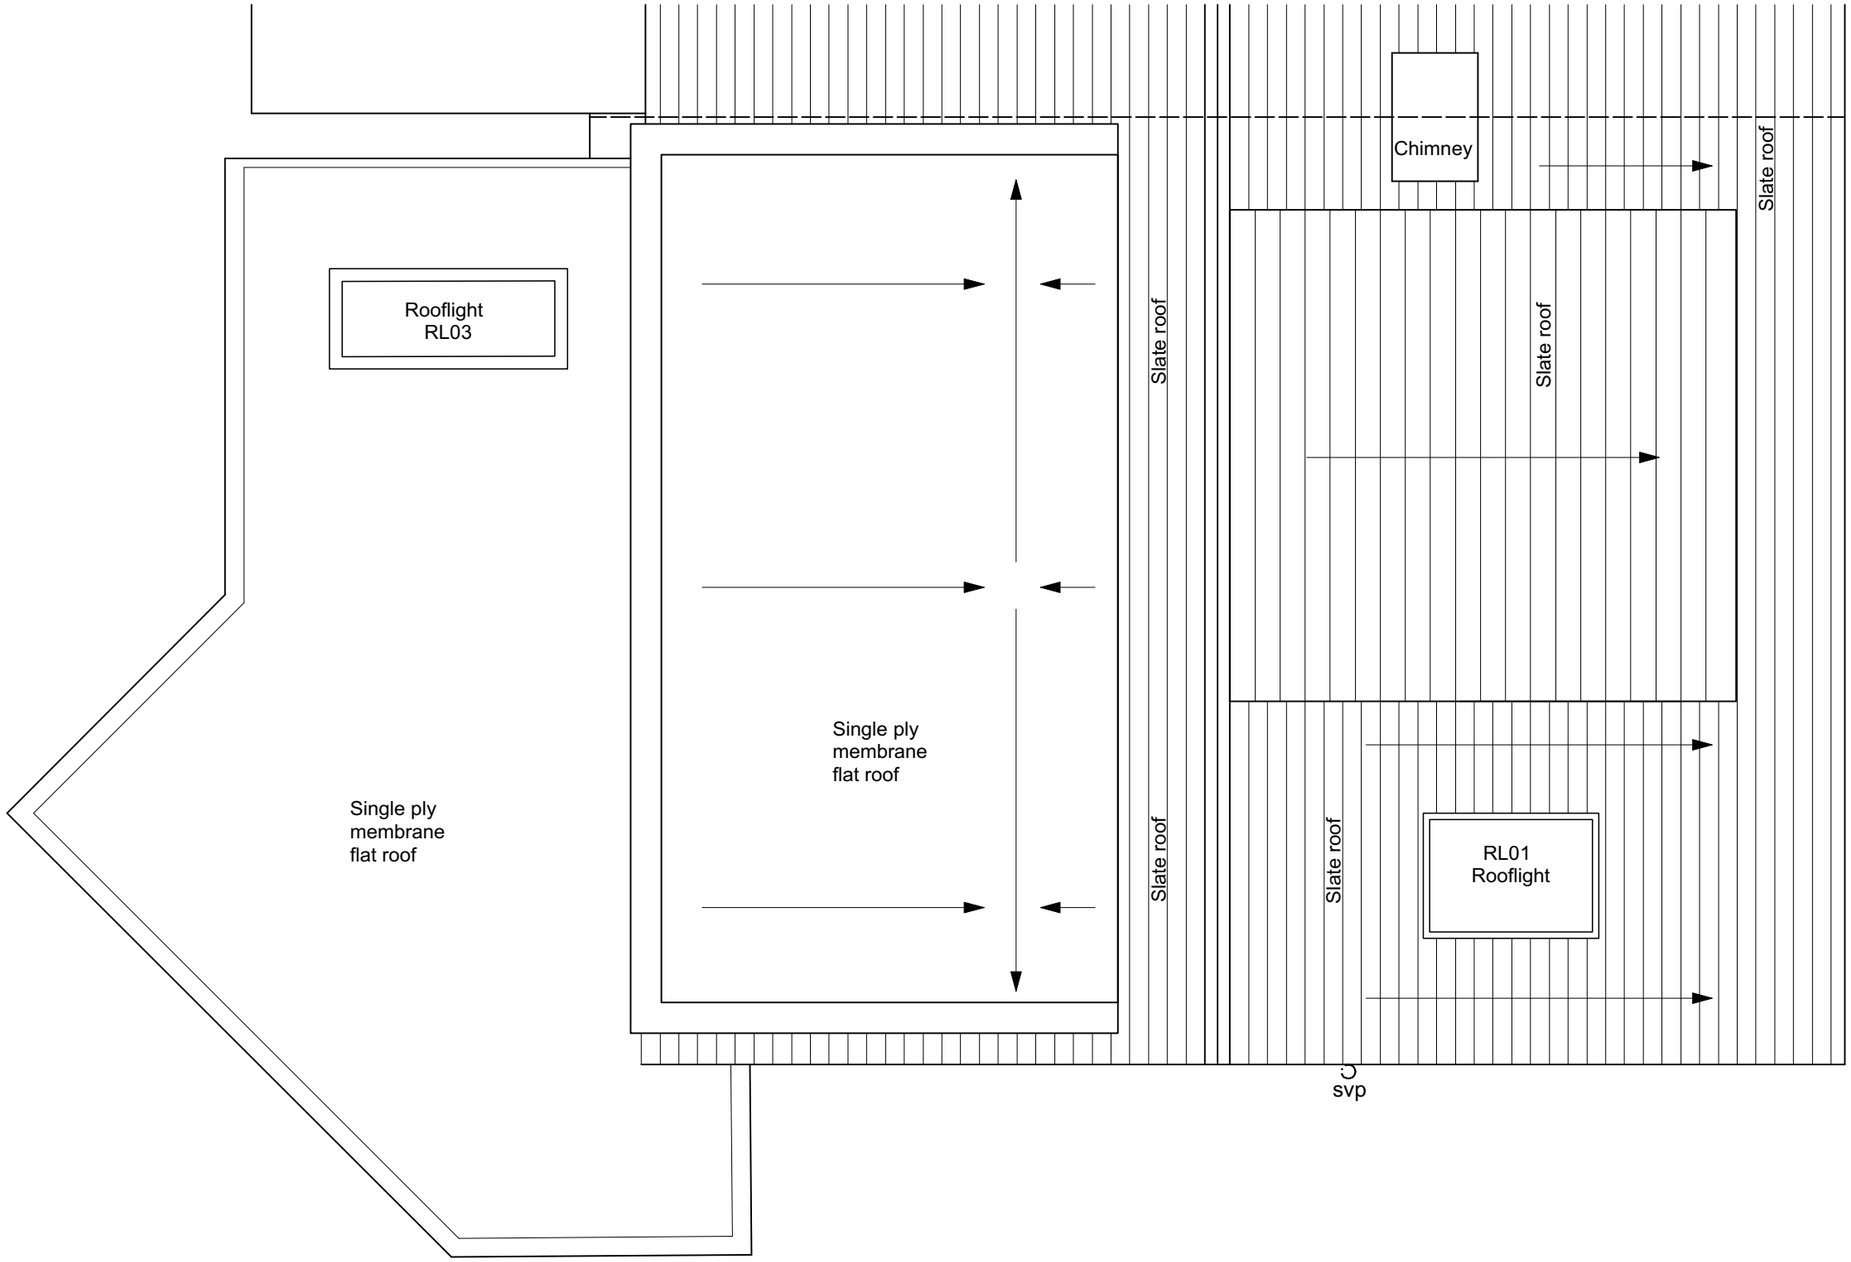


0 1 2 3 4 5 M

NOTES:

All dimensions must be checked on site and not scaled from this drawing.

N

Rev	Date	Revisions
A	26.06.20	Front dormer and flat roof amended.
B	06.08.20	Rear dormer width amended.

Sense ARCHITECTS

Client

Mrs V Carden

Job Title

20 THE MARLINESPIKE,
SHOREHAM BEACH,
BN43 5RD

Drawing title

PROPOSED ROOF PLAN

Drg status

PLANNING

Scale 1:50@A3

Date APRIL 2020

Drg.No **024/P/212**

Rev B