
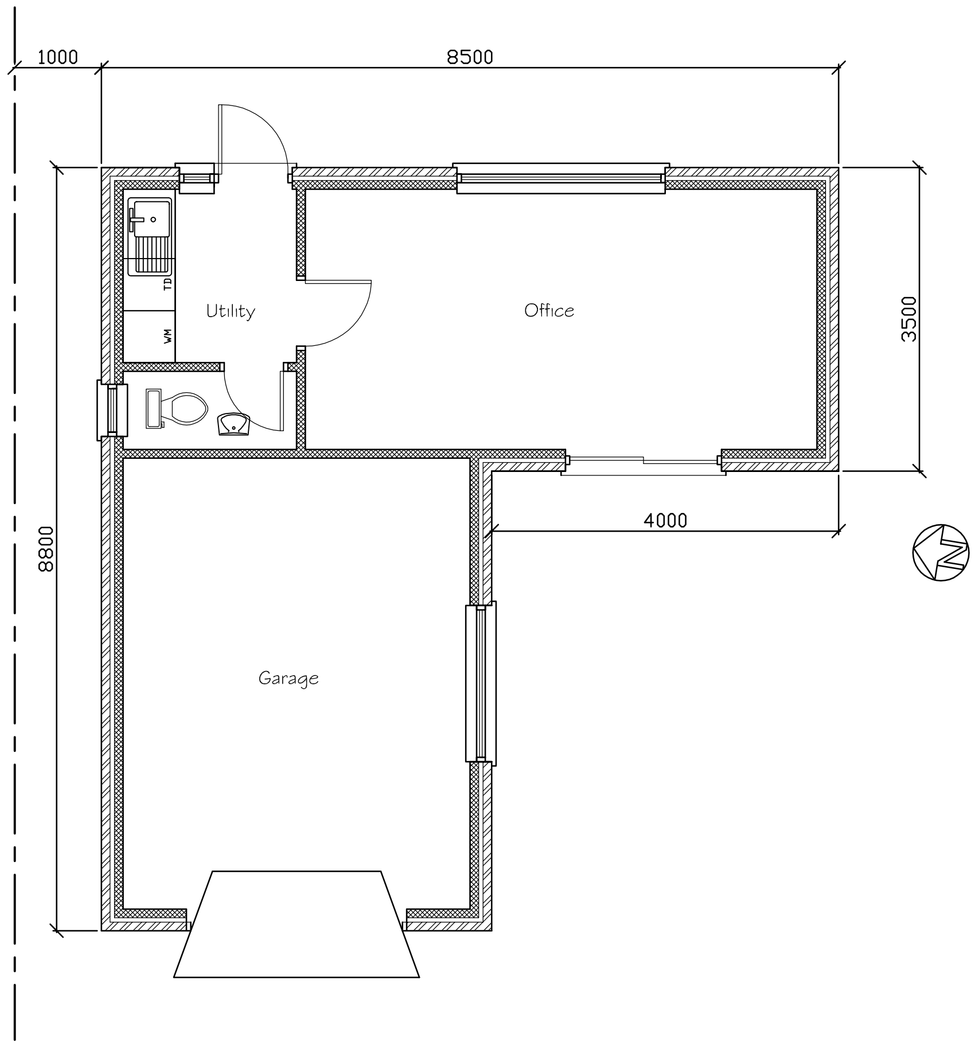


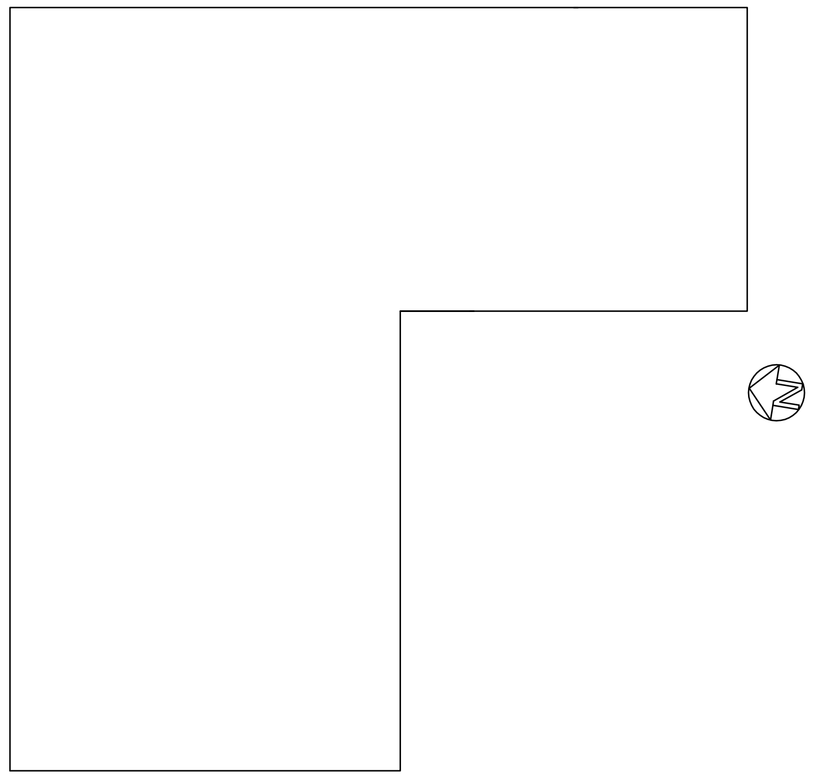


Proposed Floor Plan


Proposed Roof Plan

0 0.5 1 2 3 4 5 6 7 8 9 10


SCALE 1:50

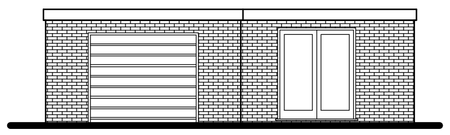


Proposed Front (West) Elevation

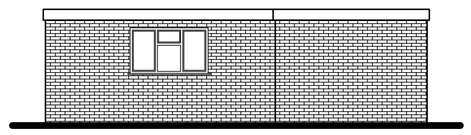

Proposed Side (South) Elevation

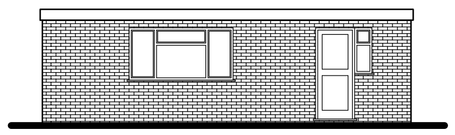

Proposed Rear (East) Elevation

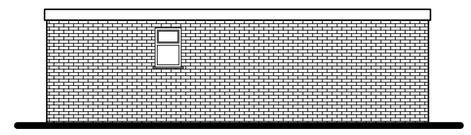

Proposed Side (North) Elevation

0 0.5 1 2 3 4 5 6 7 8 9 10

SCALE 1:100

Tony Rogers
Building Consultants
Address: 40 Dawn Crescent, Upper Beeding
West Sussex, BN44 3WH
Telephone: 01903 815225 Fax: 01903 815225

Rev.	Date:	Revision Description:
A	Sept 2029	Windows added

Client: Miss V Hatchard

Address: 6 Falcon Close
Shoreham Beach
West Sussex
BN43 5HN

Project: Proposed detached garage/ office

Scale: 1:50 1:100
Paper Size A1

Date: September 2025

Drawing No: 25/1616/01

Drawn By: AWR

Revision: A